
South-West Elevation as PROPOSED 1:50

0 1 2 3 4 metres

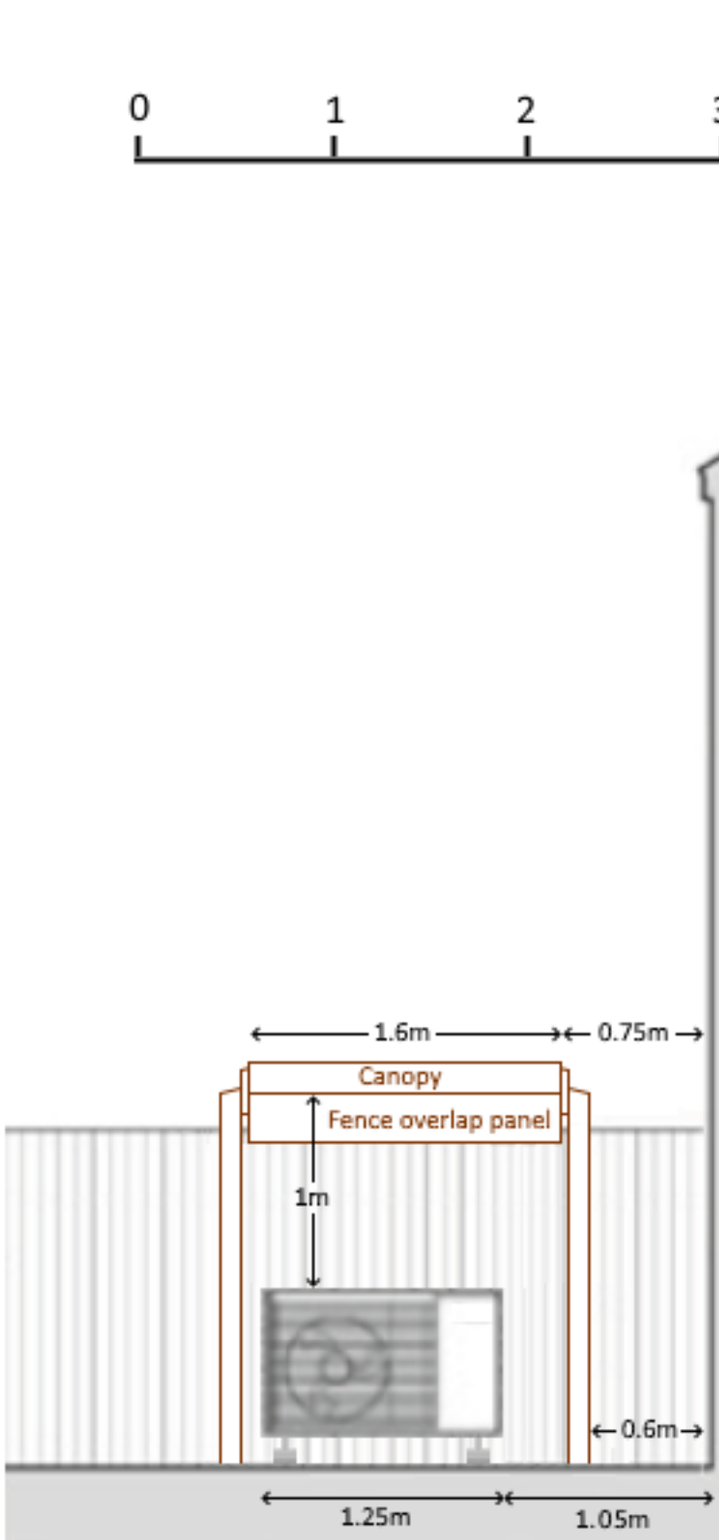

Fence Height 1.74m

Heat Pump Height 0.92m incl. feet

For canopy details see North-West Elevation