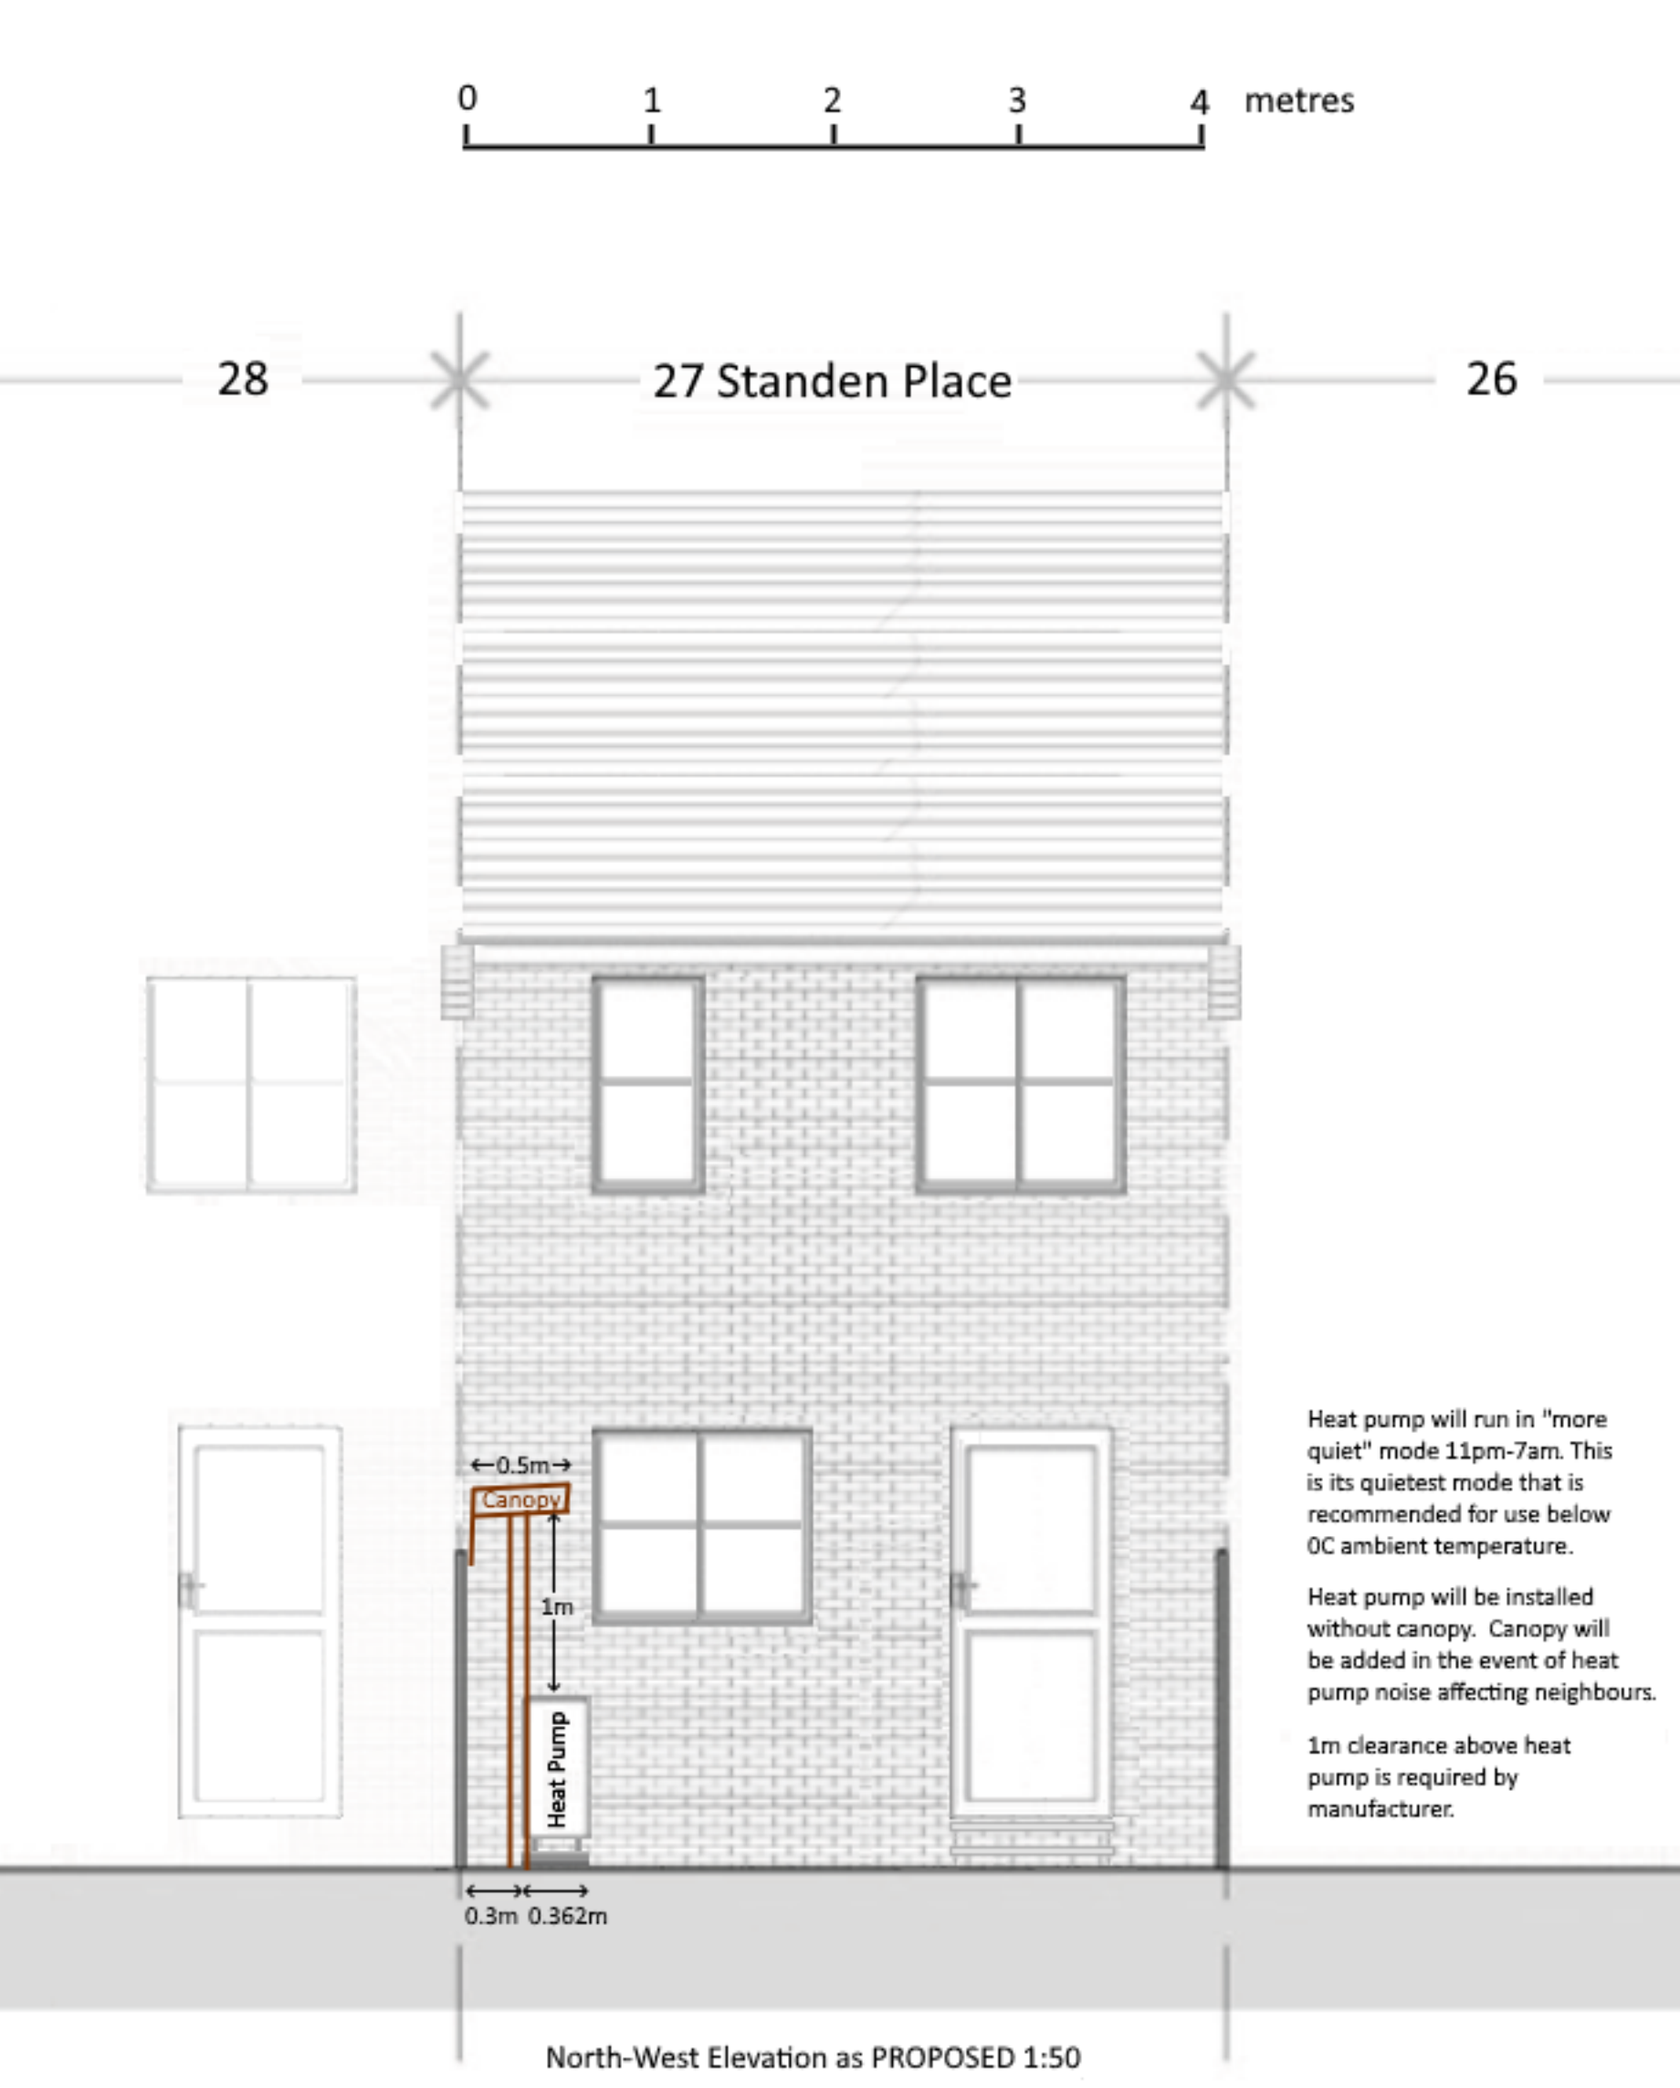


North-West Elevation as PROPOSED 1:50

Canopy constructed from: Two 100x100mm treated softwood fence posts; 12mm marine or wpb plywood (top, bottom & long edges)
144x27mm treated softwood decking board (short edges & descending fence overlap panel)
Mineral wool fill (150mm depth); Roofing felt