Alterations and relocation of historic features

Scale Bar


0 10

Ground floor plan

Existing rotten loggia doors
Replaced with new aluminium
Doors as per proposal

Existing door
Re-used as
New front door

Modern steel and
Wood stair
removed

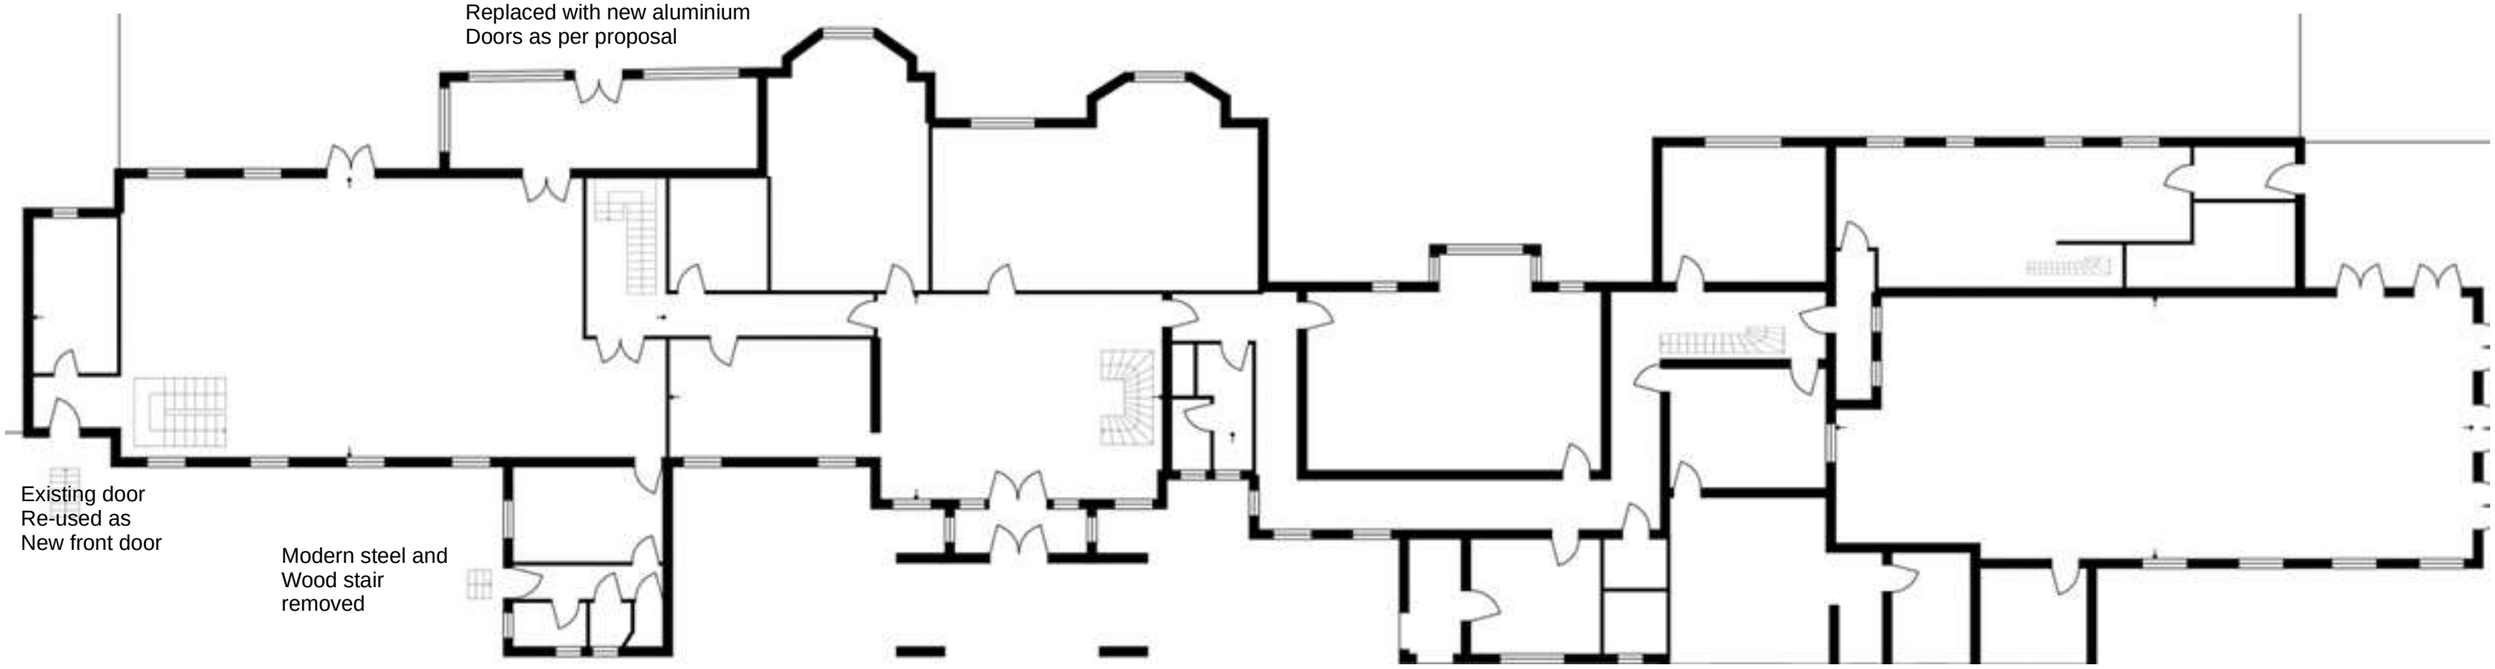

First Floor

