
NEW PROPOSED STAIRCASE EXTERNAL STAIR
OF HOUSE 1

SCALE BAR METRES

0 1

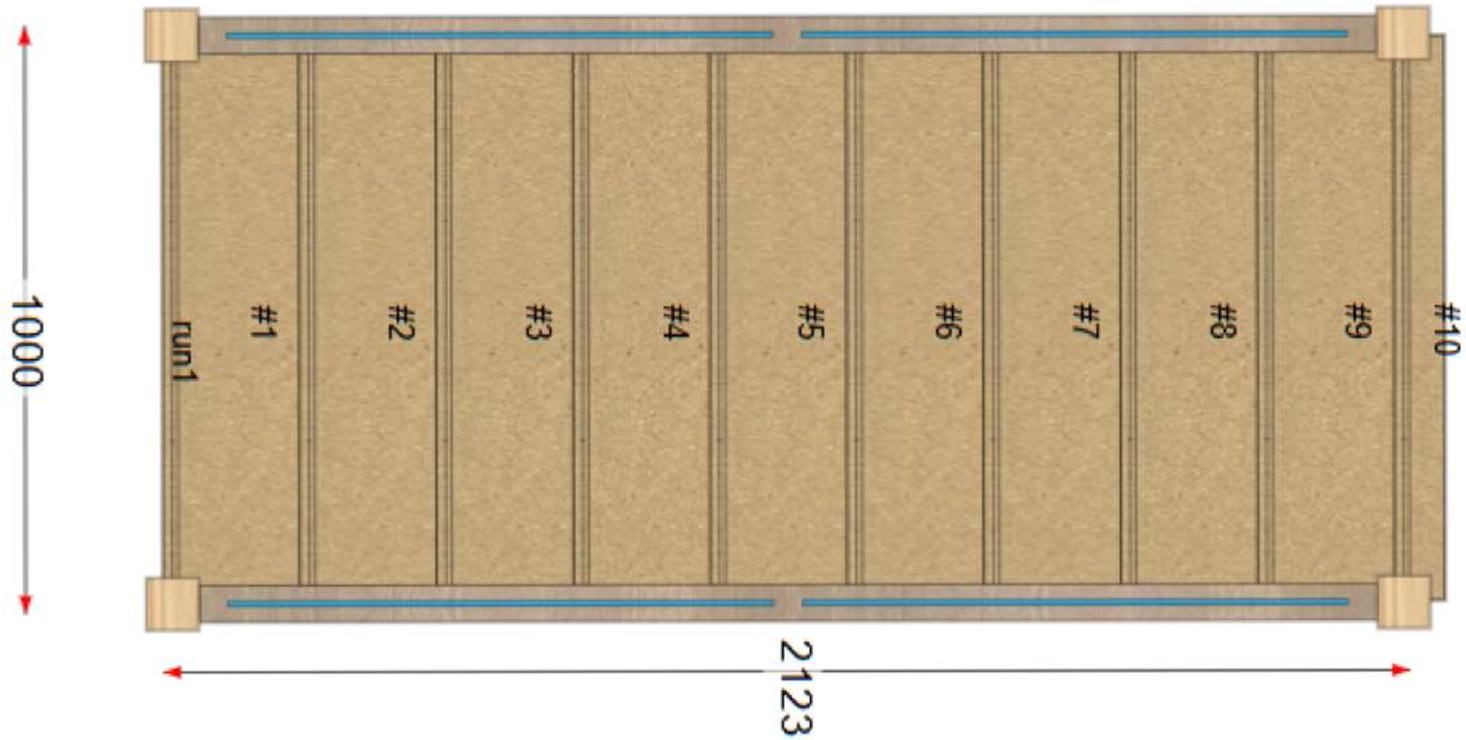

Materials – Concrete formwork steps, Sandstone bullnose steps, Brick risers to match house brickwork, Glazed clamped ballustrade

PROPOSED NEW STAIRCASE
IN HOUSE 1
SCALE 1:5