


Location of new
Stair to 1st floor
And enclosure not
To scale

NEW PROPOSED STAIRCASE TO 1ST FLOOR
OF HOUSE 1

SCALE BAR METRES

0 1

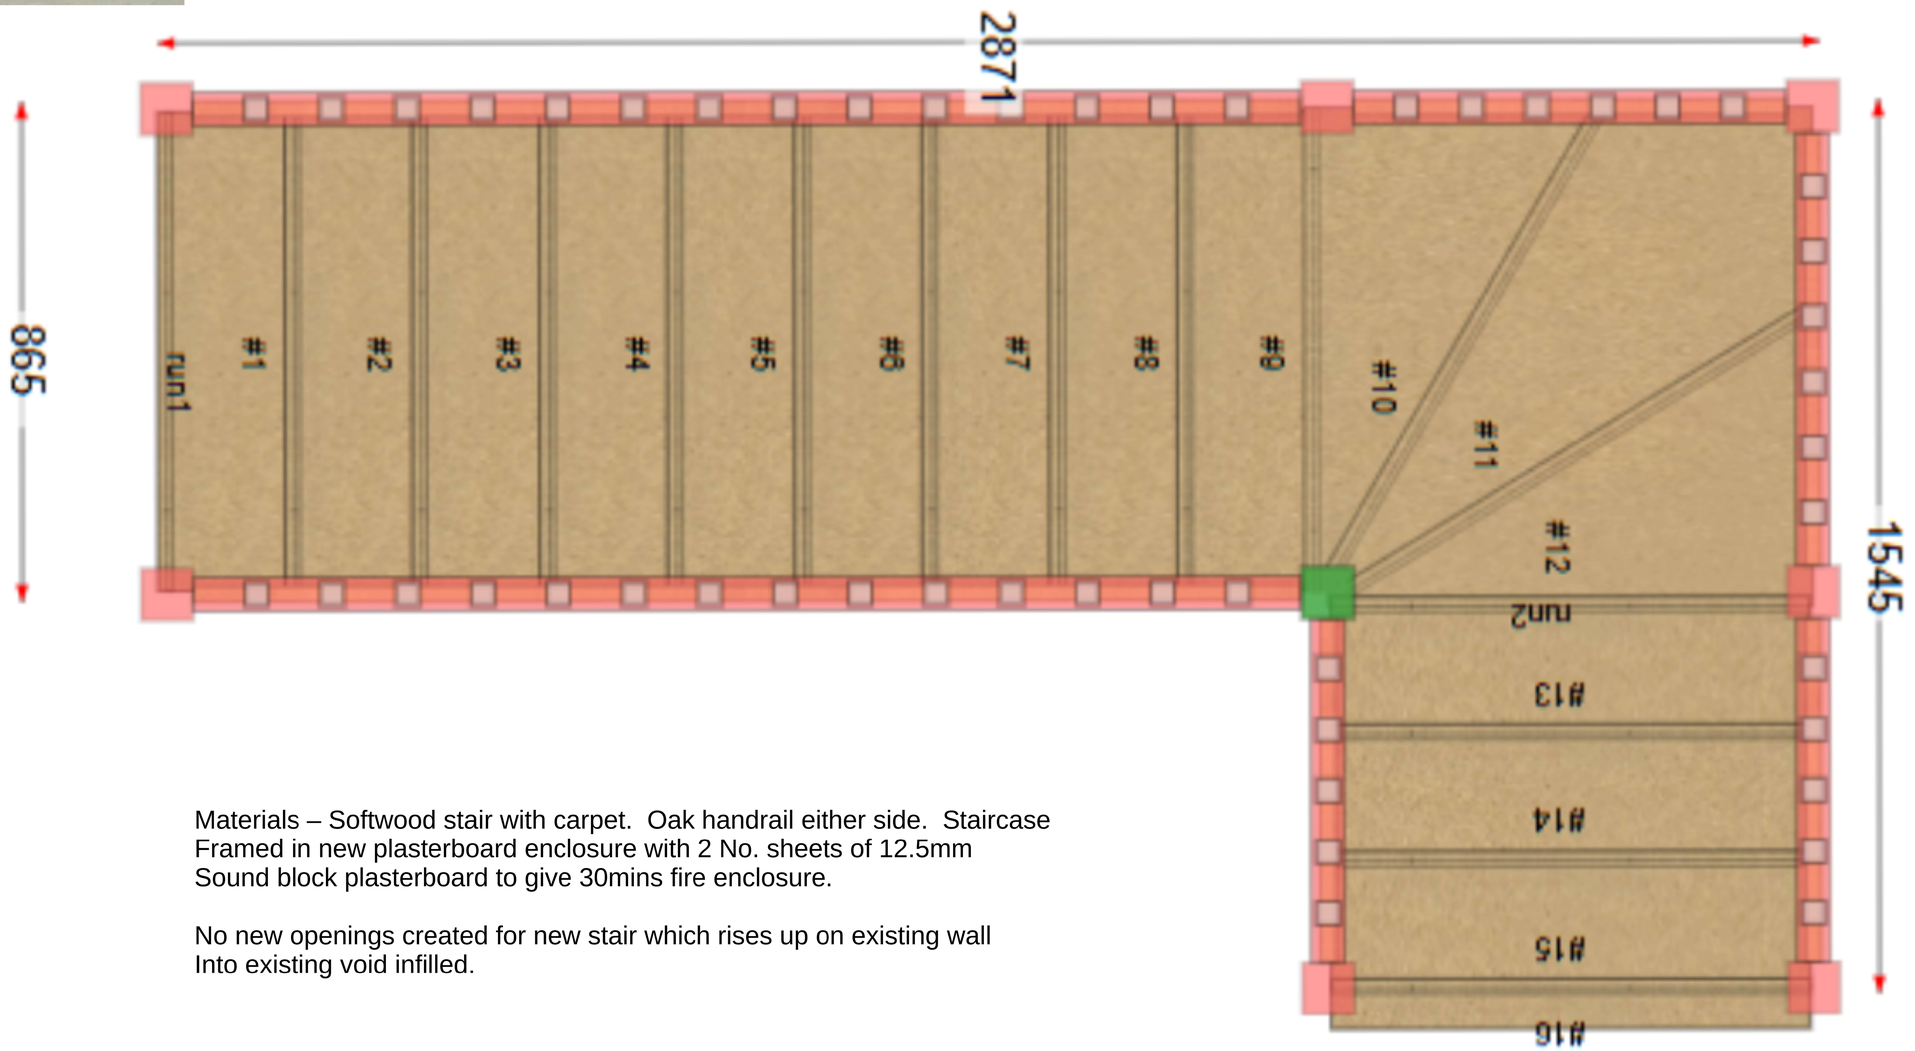

Materials – Softwood stair with carpet. Oak handrail either side. Staircase
Framed in new plasterboard enclosure with 2 No. sheets of 12.5mm
Sound block plasterboard to give 30mins fire enclosure.

No new openings created for new stair which rises up on existing wall
Into existing void infilled.

PROPOSED NEW STAIRCASE
IN HOUSE 1
SCALE 1:5