


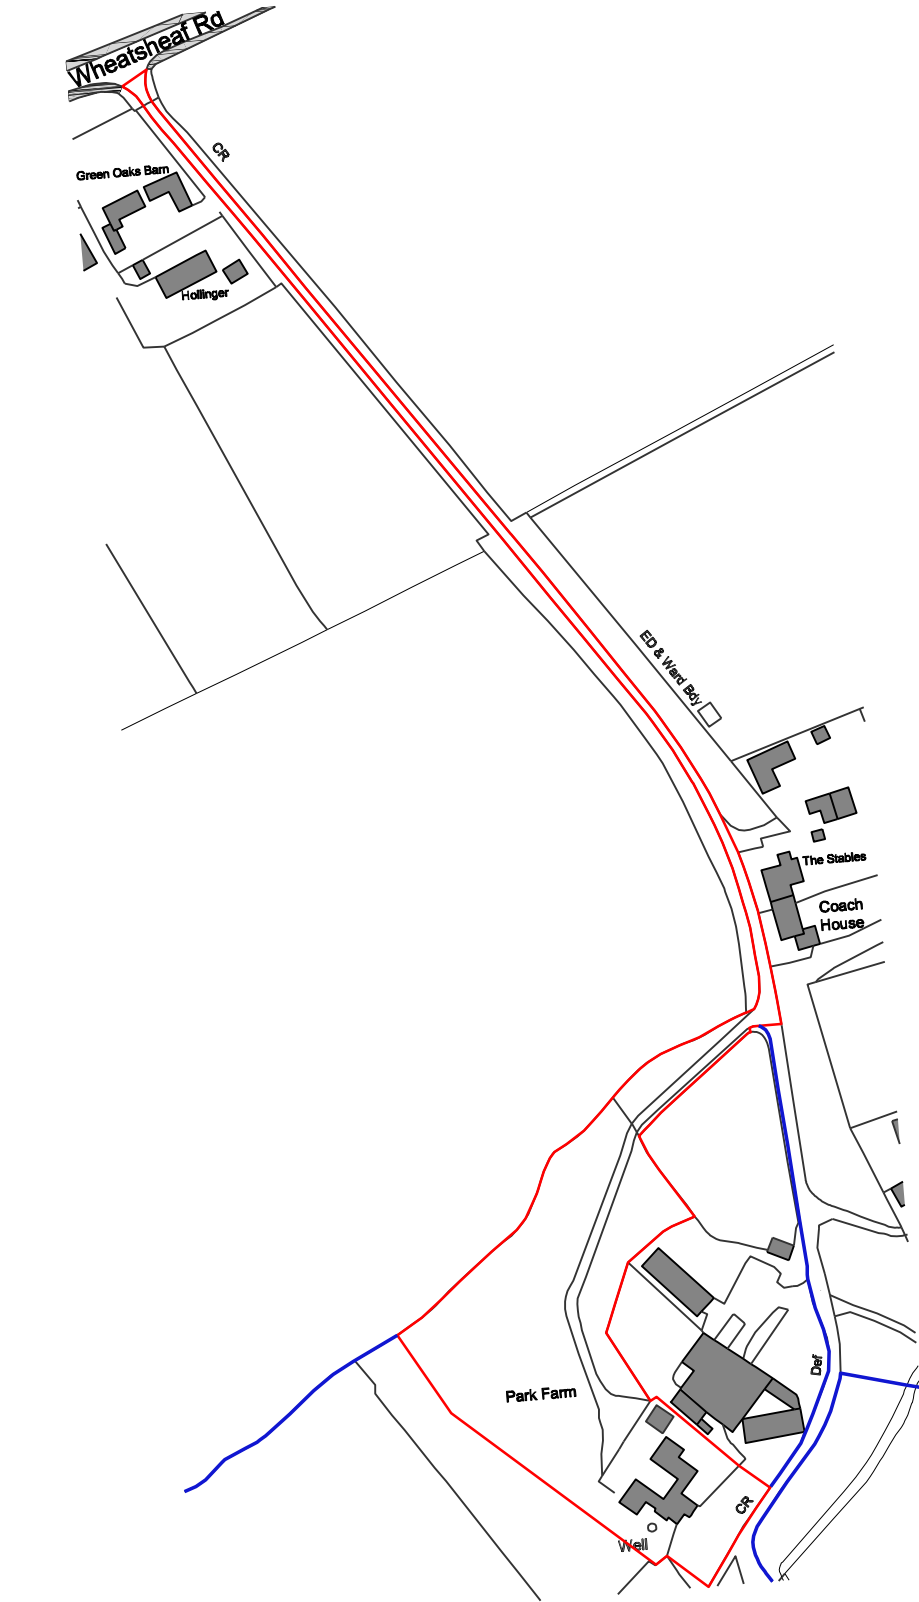

01 LOCATION PLAN
A1/A3 @ 1:1250/ 1:2500




02 BLOCK PLAN
A1/A3 @ 1:1000/ 1:2000

General Notes:

1. All dimensions to be checked on site prior to construction or fabrication. Any discrepancies should be reported to the architect.
2. Where structural elements are shown this is for illustrative purposes only. All structural design to be carried out by suitably qualified structural engineer.
3. All drawings are indicative of architects visual requirements and show design intent only. All work is subject to change upon detail design.
4. Do not scale from this drawing; work to figured dimensions only. IF IN DOUBT ASK.
5. All work to conform to current building regulations and all current construction legislation. If divergences from statutory requirements are shown on the drawings these should be reported to the architect immediately.
6. All drawings are to be read in conjunction with specifications and drawings of all other consultants.
7. This drawing has been produced using survey information supplied by others, the accuracy of which Small Design Studio can not guarantee. All dimensions are to be checked and confirmed onsite by the contractor prior to construction.
8. Copyrights - This drawing is the property of Small Design Studio. You hereby agree and undertake that you will in any way utilize, copy, reproduce or take advantage of the drawings (or any part of them) prior to our written consent. Should any contravention occurs, the onus shall be on you to prove that you have not been in breach.

KEY

- Site Boundary
- Client Curtilage

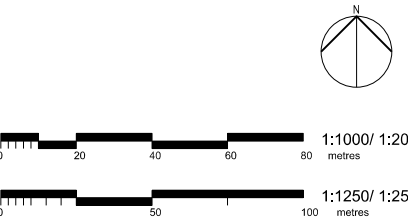

P2	22.12.2025	Amended for validation
P1	08.12.2025	For Planning Amendment
Revision	Date	Amendment

small design studio Small

PROJECT NUMBER:	PROJECT ADDRESS:
069	Park Farm House, Henfield
PROJECT REFERENCE:	BN5 9BA
FPH	

DRAWING NUMBER:	FIRST ISSUED DATE:	REVISION:
069-PFH-001	08.12.2025	P1
DRAWING TITLE:	Location & block plan	
SCALE:	STATUS:	DRAWN: CHECKED:
Various @ A1/ A3	Planning	JL JL

SMALL DESIGN STUDIO
A: 23 Church Street, Steyning, BN44 3YB
T: +44(0) 1903 905125
E: mail@smalldesignstudio.london
W: www.smalldesignstudio.london

001
REV P2

© small design studio