


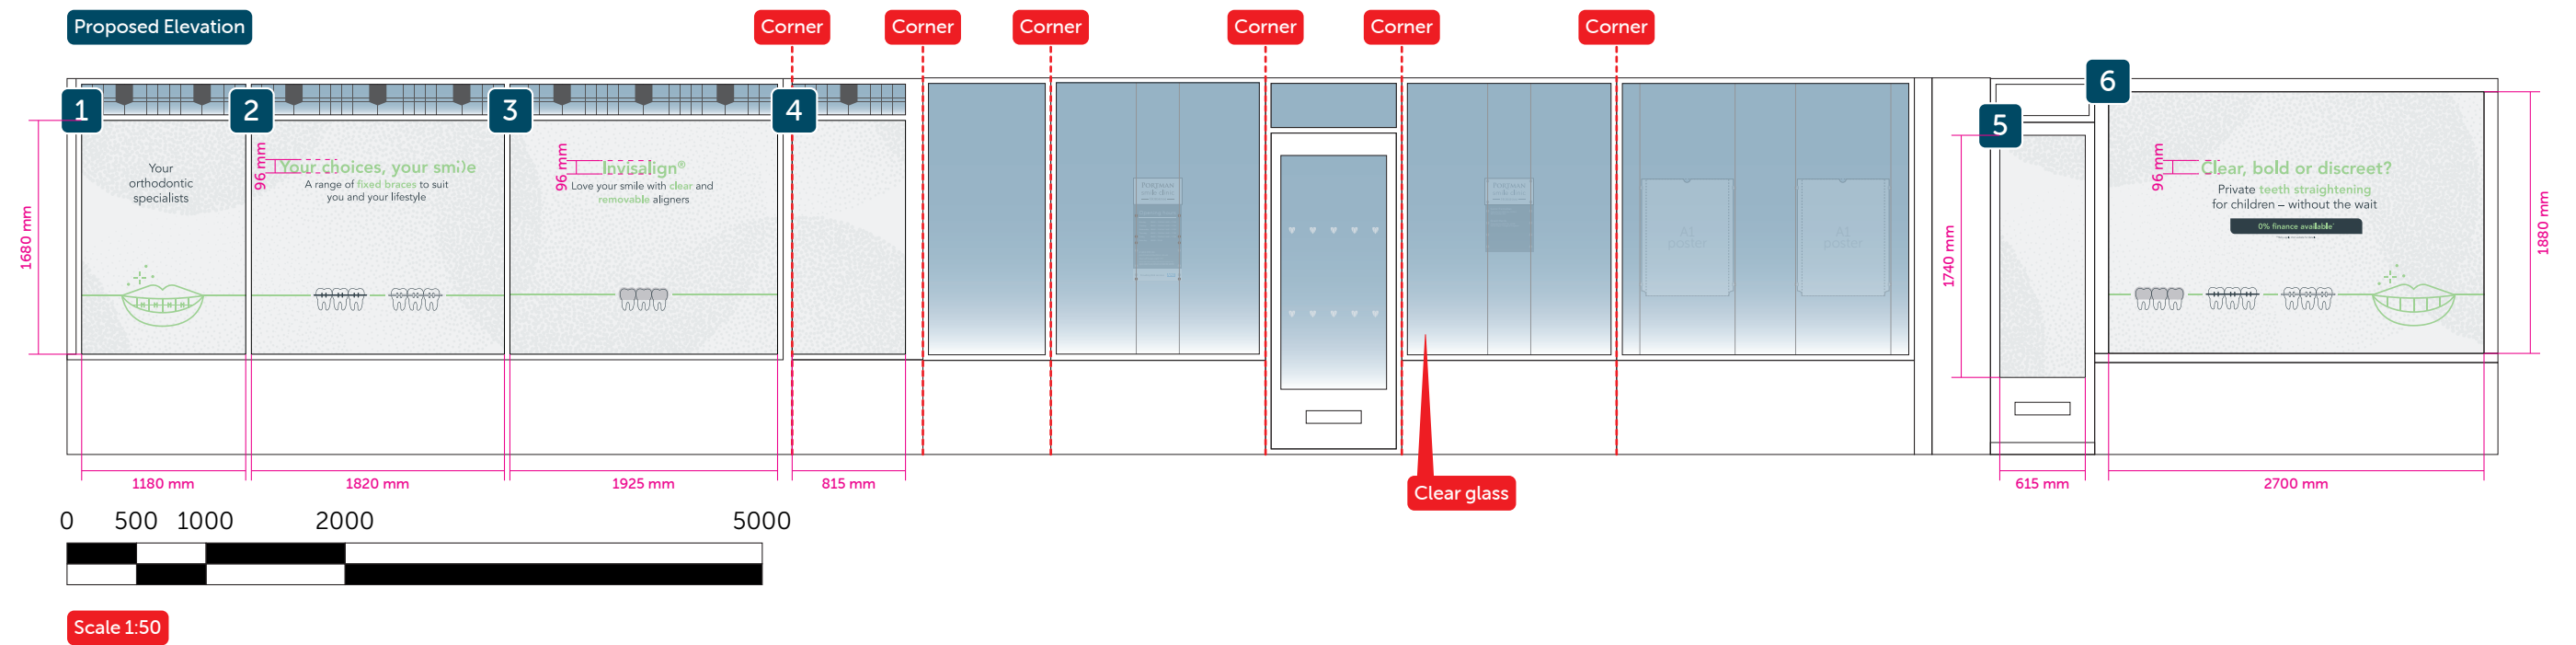

Planning

customer
Portman Healthcare Ltd
location
Portman Smile Clinic
3 East Street
Horsham
West Sussex
RH12 1HH
contact

job no.
34815
by
LW

scale
1:50 @ A3
date
11 December 2025



1 - 6 Window graphics

Size:	Amount:
1 - 1180 x 1680mm	1no.
2 - 1820 x 1680mm	1no.
3 - 1925 x 1680mm	1no.
4 - 815 x 1680mm	1no.
5 - 615 x 1740mm	1no.
6 - 2700 x 1880mm	1no.

Specification:
Full colour digital prints (gloss laminated)

Fixing:
Applied direct to glass externally

