


Stud Wall Diagram

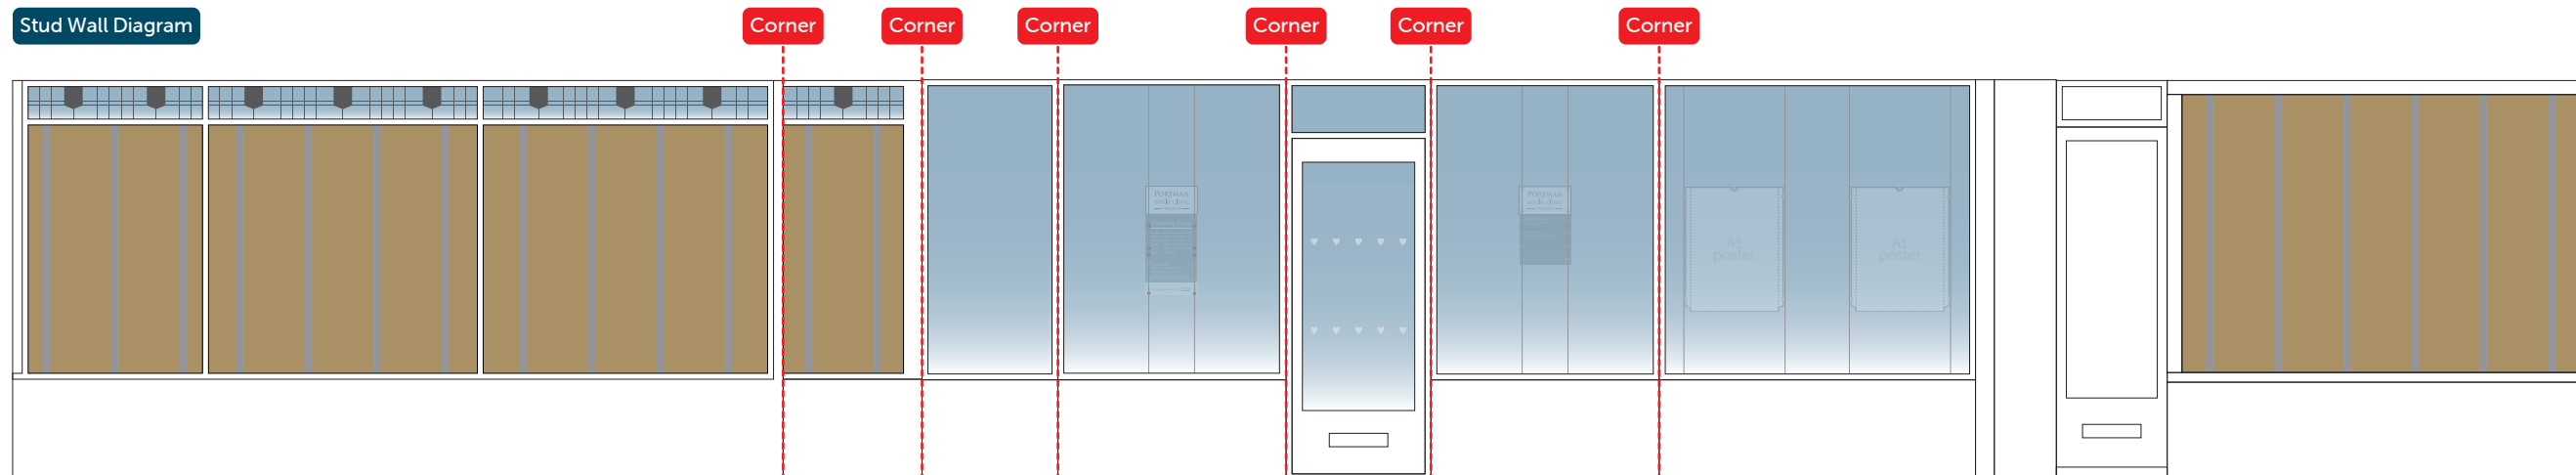

0 500 1000 2000 5000



Scale 1:50



Planning

customer

Portman Healthcare Ltd

location

Portman Smile Clinic

3 East Street

Horsham

West Sussex

RH12 1HH

contact

job no.

34815

by

KP

scale

1:50 @ A3

date

11 December 2025

newvision
signs and graphics

