



from
**Southern
Water** 

Horsham District Council
Parkside
Chart Way
Horsham
West Sussex
RH12 1RL

Your ref
DC/26/0909

Our ref
DSA000055669

Date
10th July 2026

Contact
Tel 0330 303 0119

Dear Sir/Madam,

Proposal: Reserved matters application (internal access, appearance, landscaping, layout and scale) pursuant to Condition 5 of Outline Planning Permission reference DC/16/1677.

Site: Land North of Horsham, Phase 1 Area 4, Horsham, West Sussex

Thank you for your correspondence, please see our comments below regarding the above application.

Following a review of the documents submitted Southern Water has no objections to the discharge of Condition 5.


It is possible that a sewer now deemed to be public could be crossing the development site. Therefore, should any sewer be found during construction work, an investigation of the sewer will be required to ascertain its ownership before any work commences on site. If this happens, please call our Customer Service Desk on 0330 303 0119

For further advice, please contact Southern Water, Southern House, Yeoman Road, Worthing, West Sussex, BN13 3NX (Tel: 0330 303 0119)

Website: southernwater.co.uk or by email at: SouthernWaterPlanning@southernwater.co.uk

Yours faithfully,

Future Growth Planning Team
southernwater.co.uk/developing-building/planning-your-development

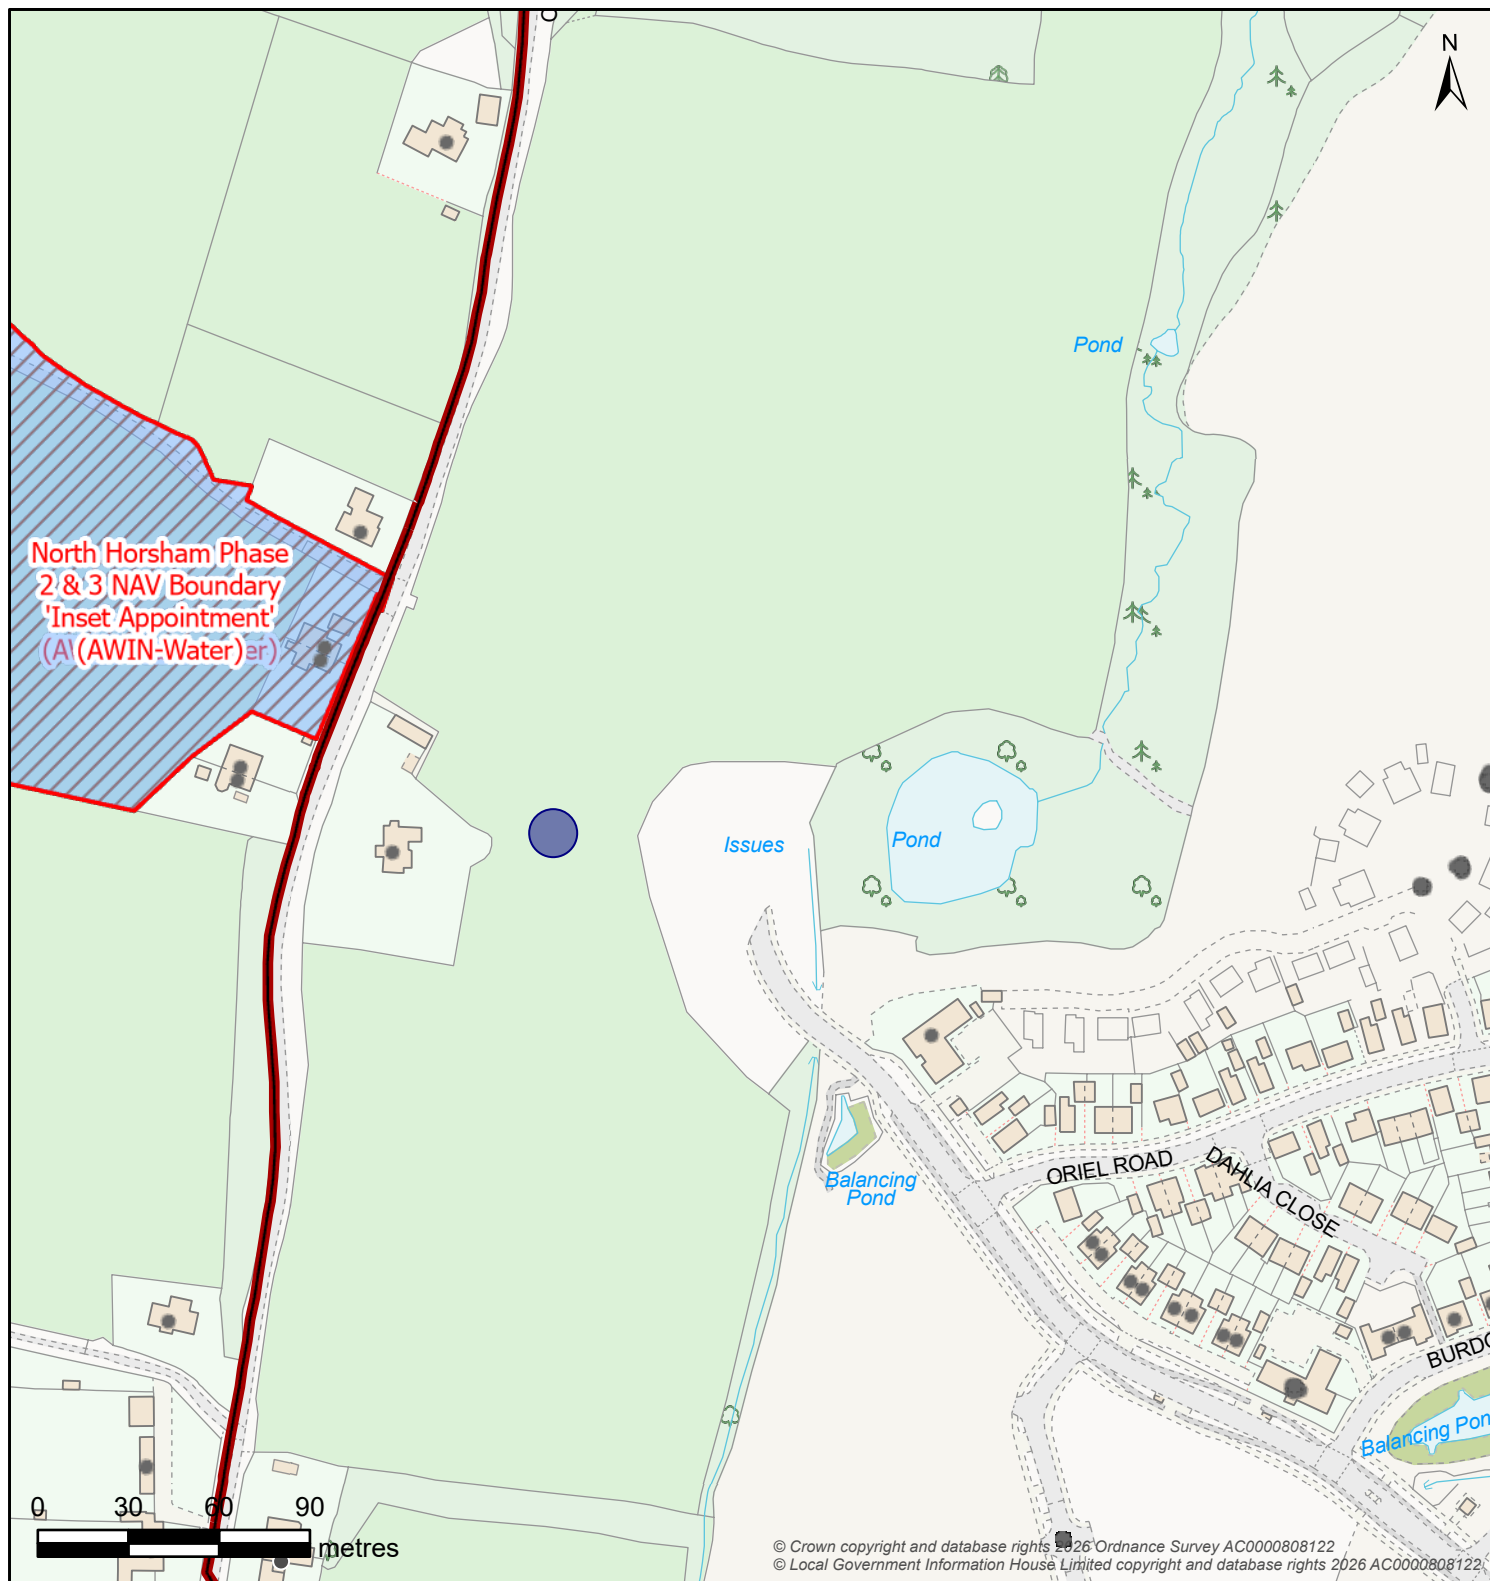

Controllable Valve			Flow Control			Inlet-Outfall	
Damboards	Penstock	Valve	Anti Flood Device	Pumped Anti Flood Device	Reflux Valve	Inlet	Outfall
Manhole							
BIF Bifurcation	Cascade	CP Catchpit	Head Of Public Sewer	IC Interceptor Chamber	Manhole	S Soakaway	WO Washout
Outfall Headworks		Overflow Chamber		Pipe Bridge		Pumping Station	
Outfall Headworks	CSO Combined Sewer Overflow	Emergency Overflow	Pipe Bridge	Micro Pumping Station	Pumping Station		
Sewer Level Monitor		Storage		Treatment Works		Weir	
Sewer Level Monitor	Storm Tank	Tidal Storage Tank	Treatment Works	Weir	Wastewater Site		
Wastewater Pipe				Wastewater Use		Developer Services	
Culverted Water Course	Syphon	Foul	Combined	Sludge	Treated Effluent	Surface Water	Private
Drain	Tank Sewer	Trunk Sewer	Vacuum Main	Decommissioned Pipe	Build Over Agreement	Section 104	
Outfall	Overflow	Rising Main	Sewer		Catchment	Sub-Catchment	

Map Title: SW Print

Printed By: Anne.McFarlane2

Date Printed: 10/07/2026

Map Scale: 2500

The information provided is believed to be correct but is provided on an 'as is' basis and without any warranty or condition express or implied, statutory or otherwise as to its quality or fitness for purpose. Actual positions of assets should always be determined on site.

