



NOTES

- DO NOT SCALE OFF THIS DRAWING EXCEPT FOR PLANNING PURPOSES
- CHECK ALL DIMENSIONS ON SITE BEFORE ANY WORK IS COMMENCED
- ALL GOODS MATERIALS AND WORKMANSHIP MUST CONFORM WITH CURRENT BUILDING REGULATIONS, BRITISH STANDARDS AND CODES OF PRACTICE
- COPYRIGHT OF THIS DRAWING IS RETAINED BY THE ARCHITECT AND IT MUST NOT BE REPRODUCED WITHOUT WRITTEN CONSENT

REV	DATE	BY	AMENDMENT



T. 01903 868629
info@foilesarchitects.co.uk

CLIENT

Mrs K. McBirney

	JOB TITLE
--	-----------

Mead House
Tudor Close
West Chiltington
West Sussex
RH20 2EF

DRAWING TITLE

Location & Block Plans

PROJECT STAGE
PLANNING

DRAWING STATUS
PLANNING

NOT FOR CONSTRUCTION USE UNLESS STATED AS 'CONSTRUCTIVE'

DATE
June '26

SCALE
as shown

DRAWN BY	LA
CHECKED BY	

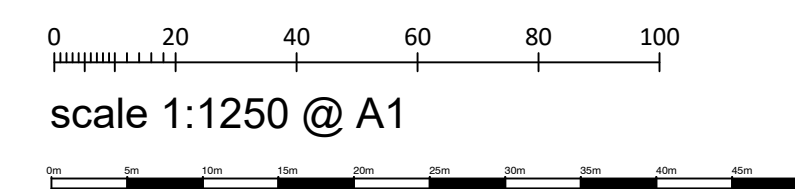
JOB NO.

26034

DRAWING NO.

3.03

	REVISION
--	----------

[illegible]

scale 1:1250 @ A1

scale 1:500 @ A1