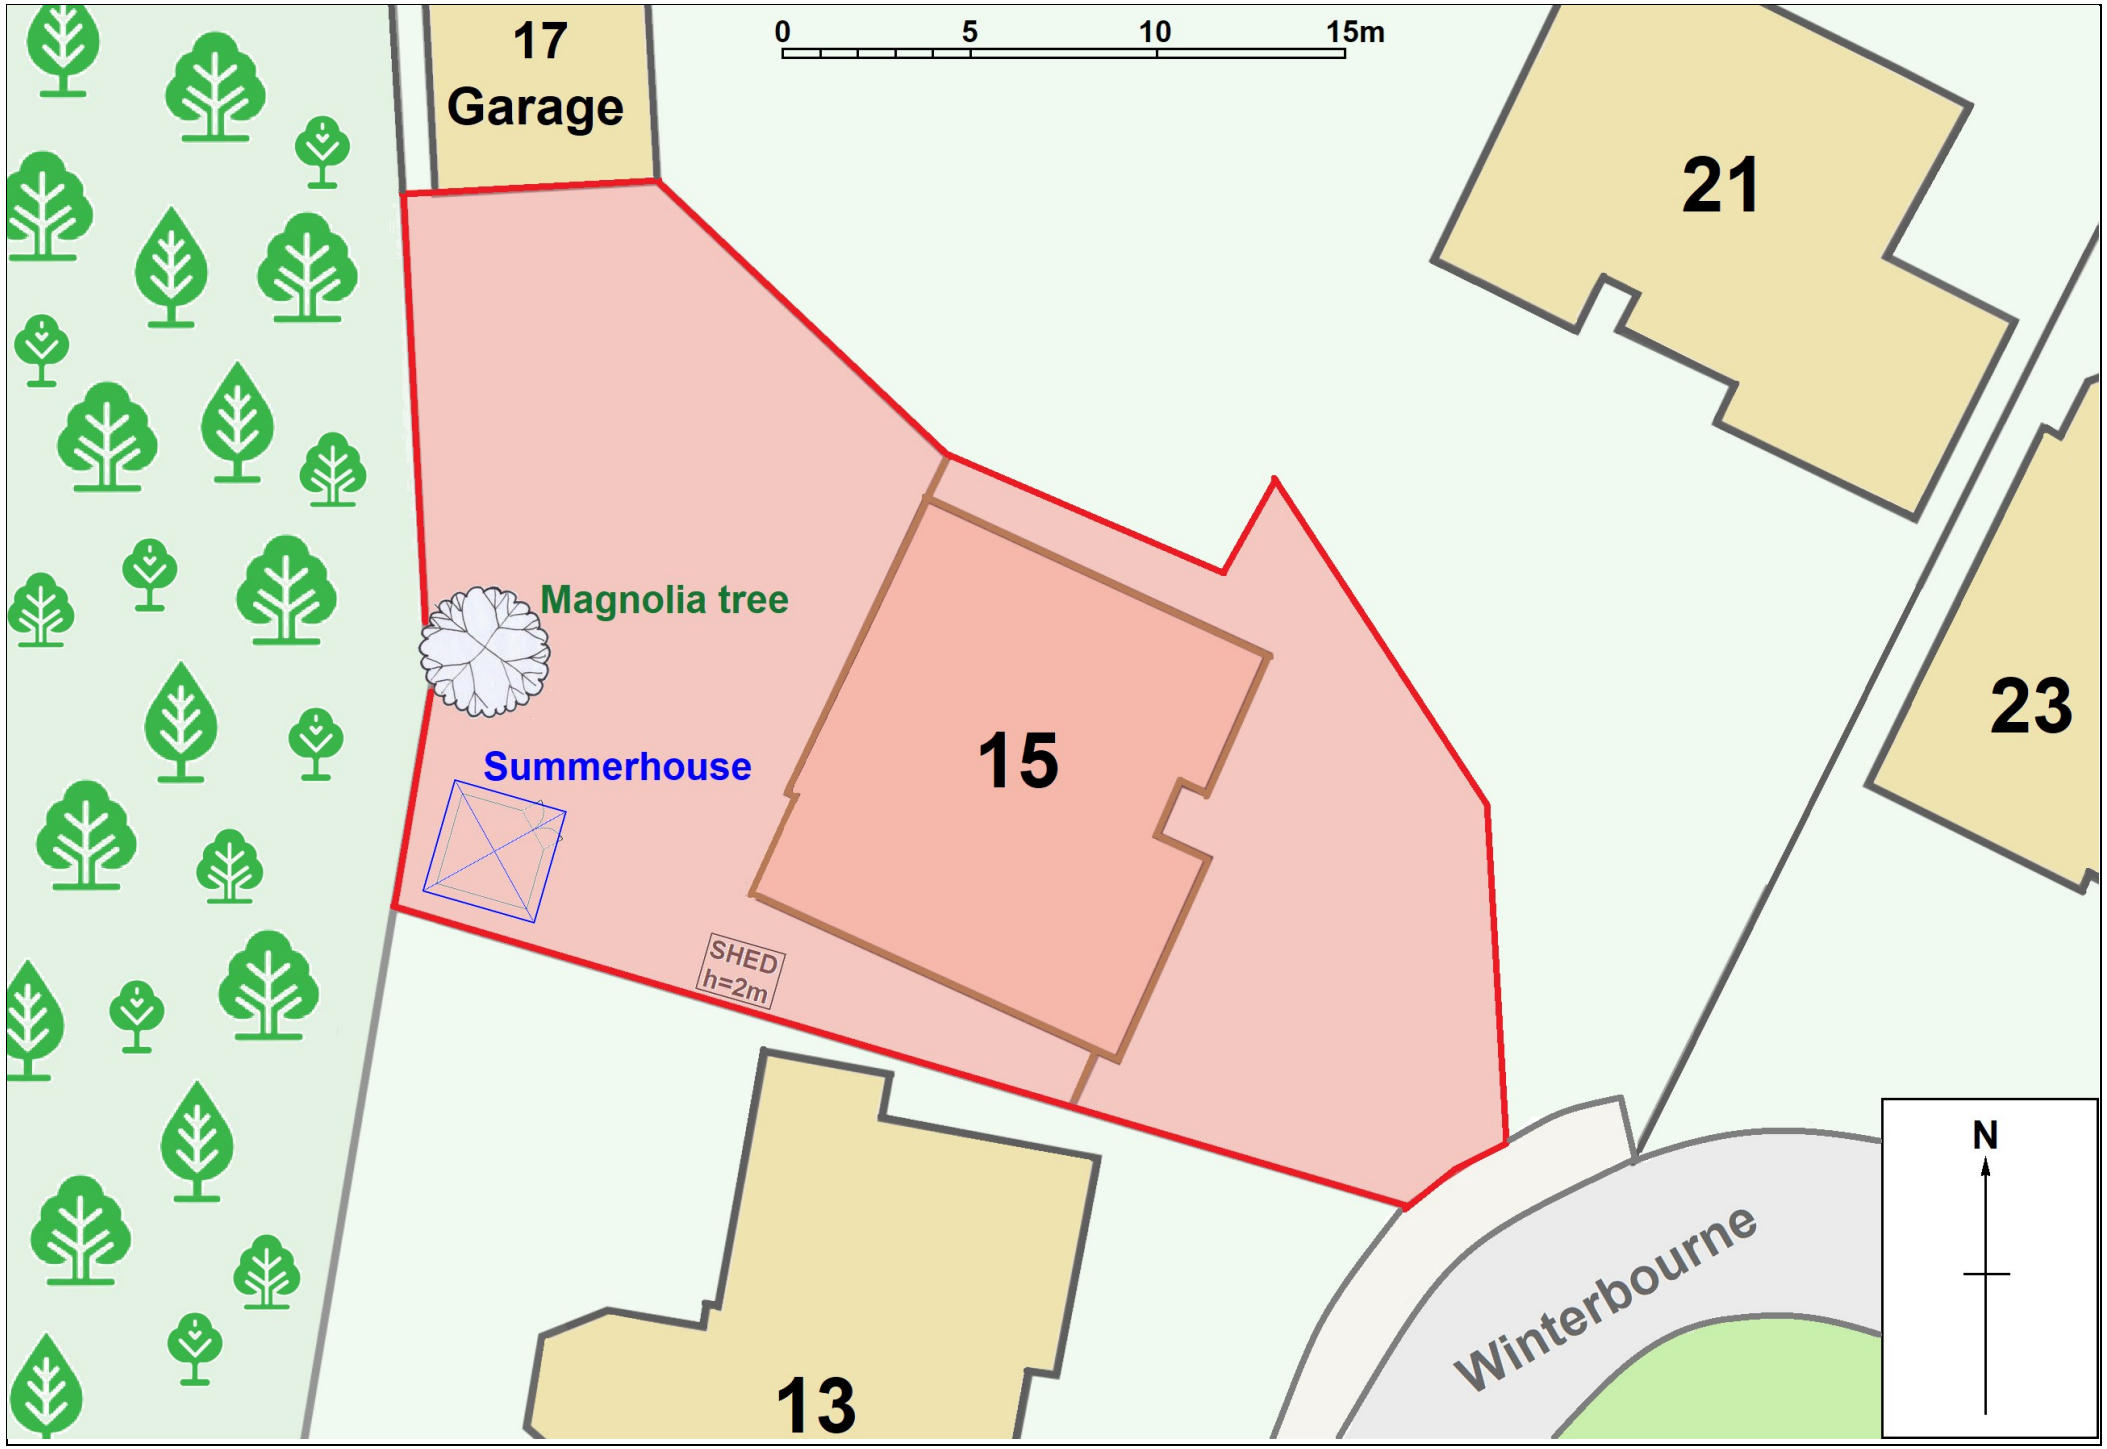
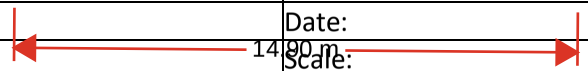

17
Garage
0
5
10
15m
21
23
Magnolia tree
Summerhouse
15
SHED
h=2m
13
Winterbourne
N

Applicant Name:	Jillian & Jonathan Archibald	Address:	15 Winterbourne, Horsham RH12 5JW
Title:	Wooden Summerhouse	Date:	4 July 2025
Planning Reference:	DC/25/0994	Scale:	1:200 @ A4
Drawing:	Block Plan	Drawings revision:	1



Notes:

The block plan is shown overleaf, showing boundaries and buildings as well as the proposed development.

The proposed development, a wooden summerhouse, is shown outlined in blue, situated in the back garden of 15 Winterbourne.

The summerhouse is to be positioned so that the roof overhang is 0.5m from both the boundary to 13 Winterbourne, and the boundary to the west.

The land to the west of the back garden is a HDC-owned wooded strip separating Winterbourne and the HDC-owned Chennelsbrook Motte and Bailey Castle. This strip has many trees as described in the application.

The only tree in our garden within falling distance of the proposed development is a Magnolia, also described in the application, and shown on the Block Plan.

There are no public rights of way, footpaths or cycle-paths in the vicinity of the proposed development apart from the highway Winterbourne (shown).