KESTREL BOX

OWL BOX

OWL BOX
BAT BOXES

ANNEXE LITTLE WOODHOUSE PLAN 1

HARD AND SOFT LANDSCAPING

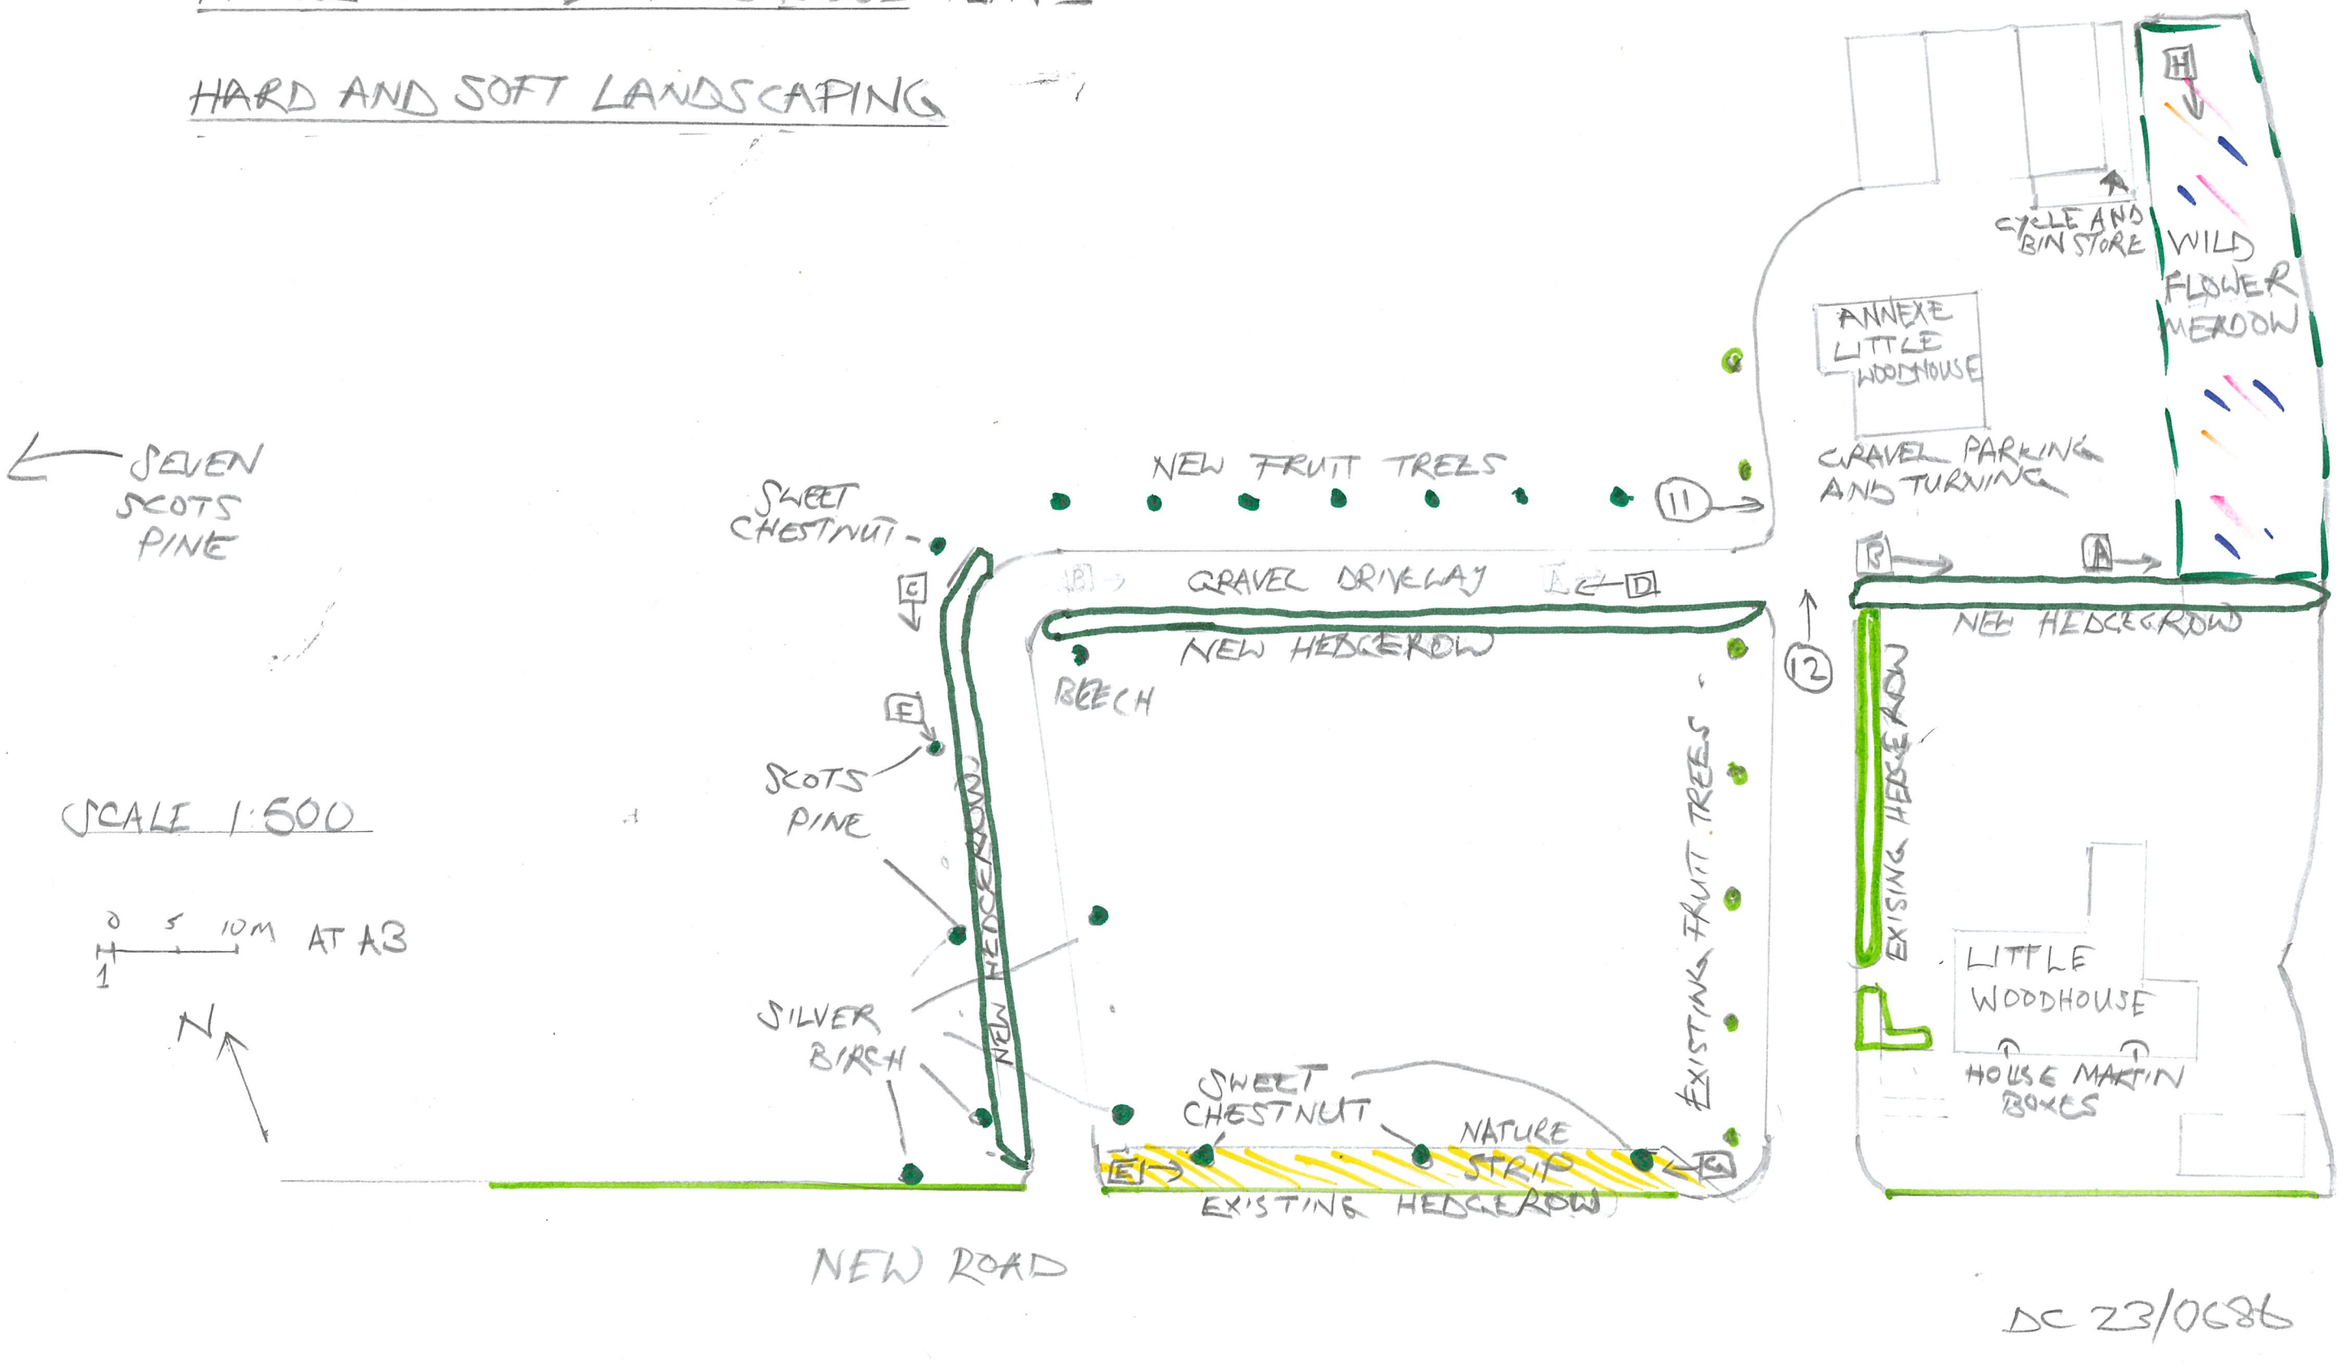

SCALE 1:500

0 5 10M AT A3

N

DC 23/0686