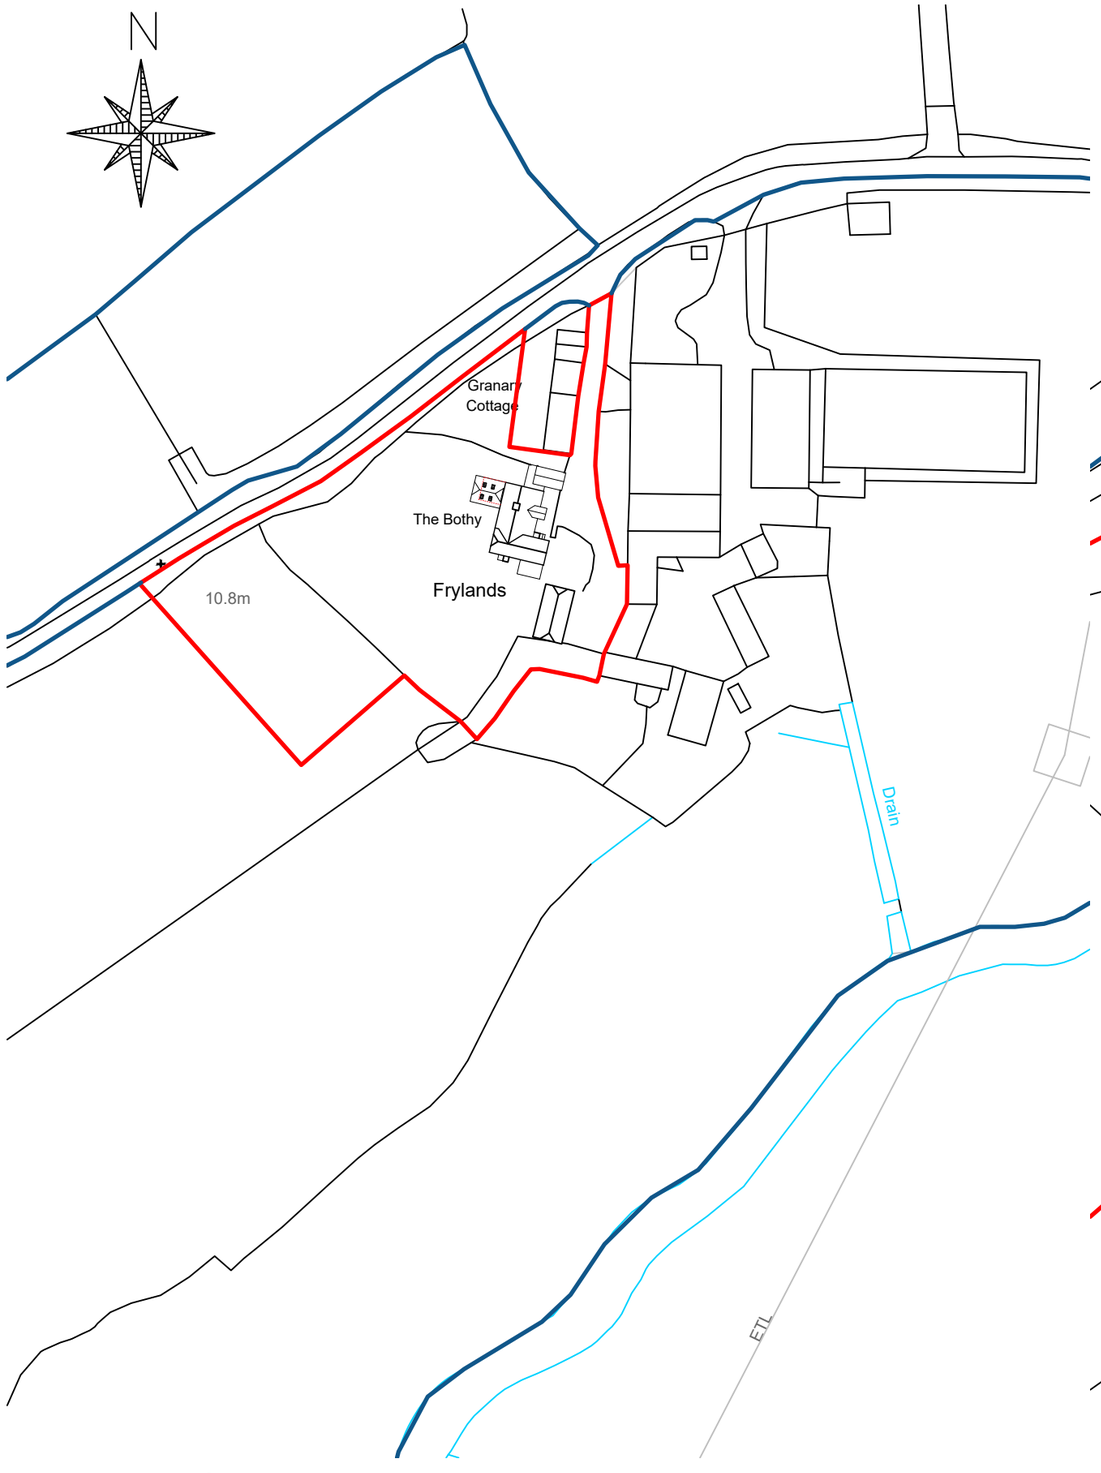

Proposed Site Location Plan
Scale 1:1250

0 10 20 40 80
SCALE BAR 1:1250

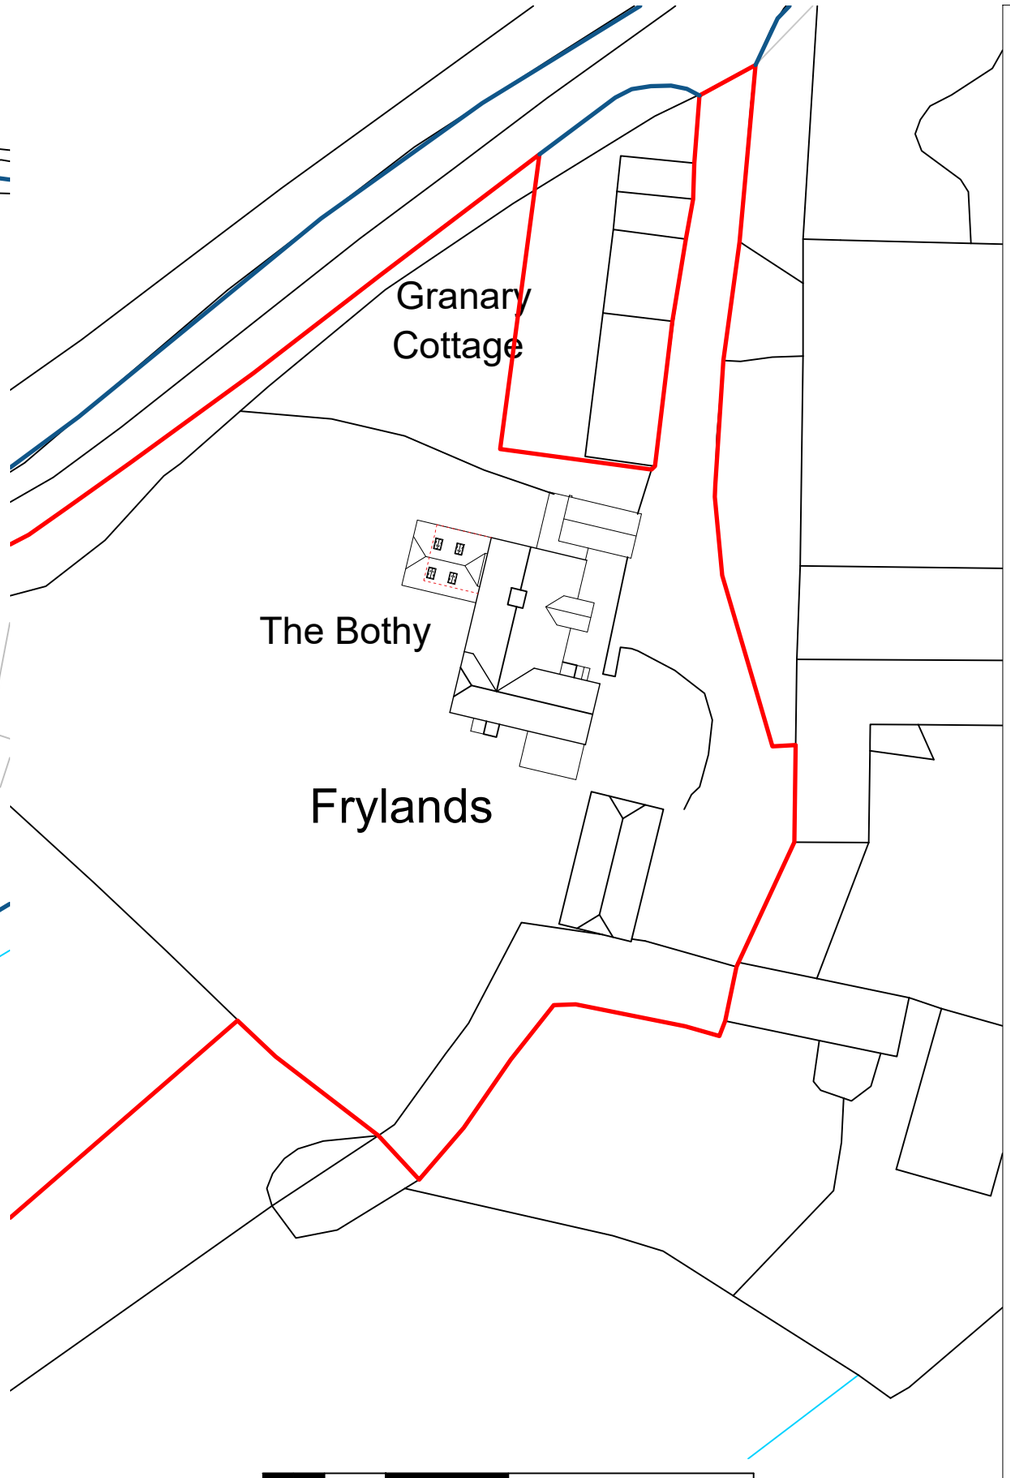

Proposed Block Plan
Scale 1:500

0 5 10 20 40
SCALE BAR 1:500

Do not scale from this drawing. Figured dimensions only to be taken. Check all dimenions prior to setting out. Report all discrepancies to the Architect.

Revisions

Robin Nugent Architects
Chartered Architects ©
Castle Barn Sedgwick Horsham
West Sussex RH13 6QJ

T: 01403 734858 F: 01403 738368
E: robin@robinnugentarchitects.co.uk
W: www.robinnugentarchitects.co.uk

Client:
Mr & Mrs Ansell

Project:
Frylands
Frylands Lane, Wineham
West Sussex, BN5 9BP

Drawing Title:
Proposed Site Plan and Site Location Plan

Scale:	Date:	Drawn by:
1:500 & 1:1250	Aug23	JD

Drawing No:	Revision:
23852/200	--

< Original size 60mm - A3 at full size >