




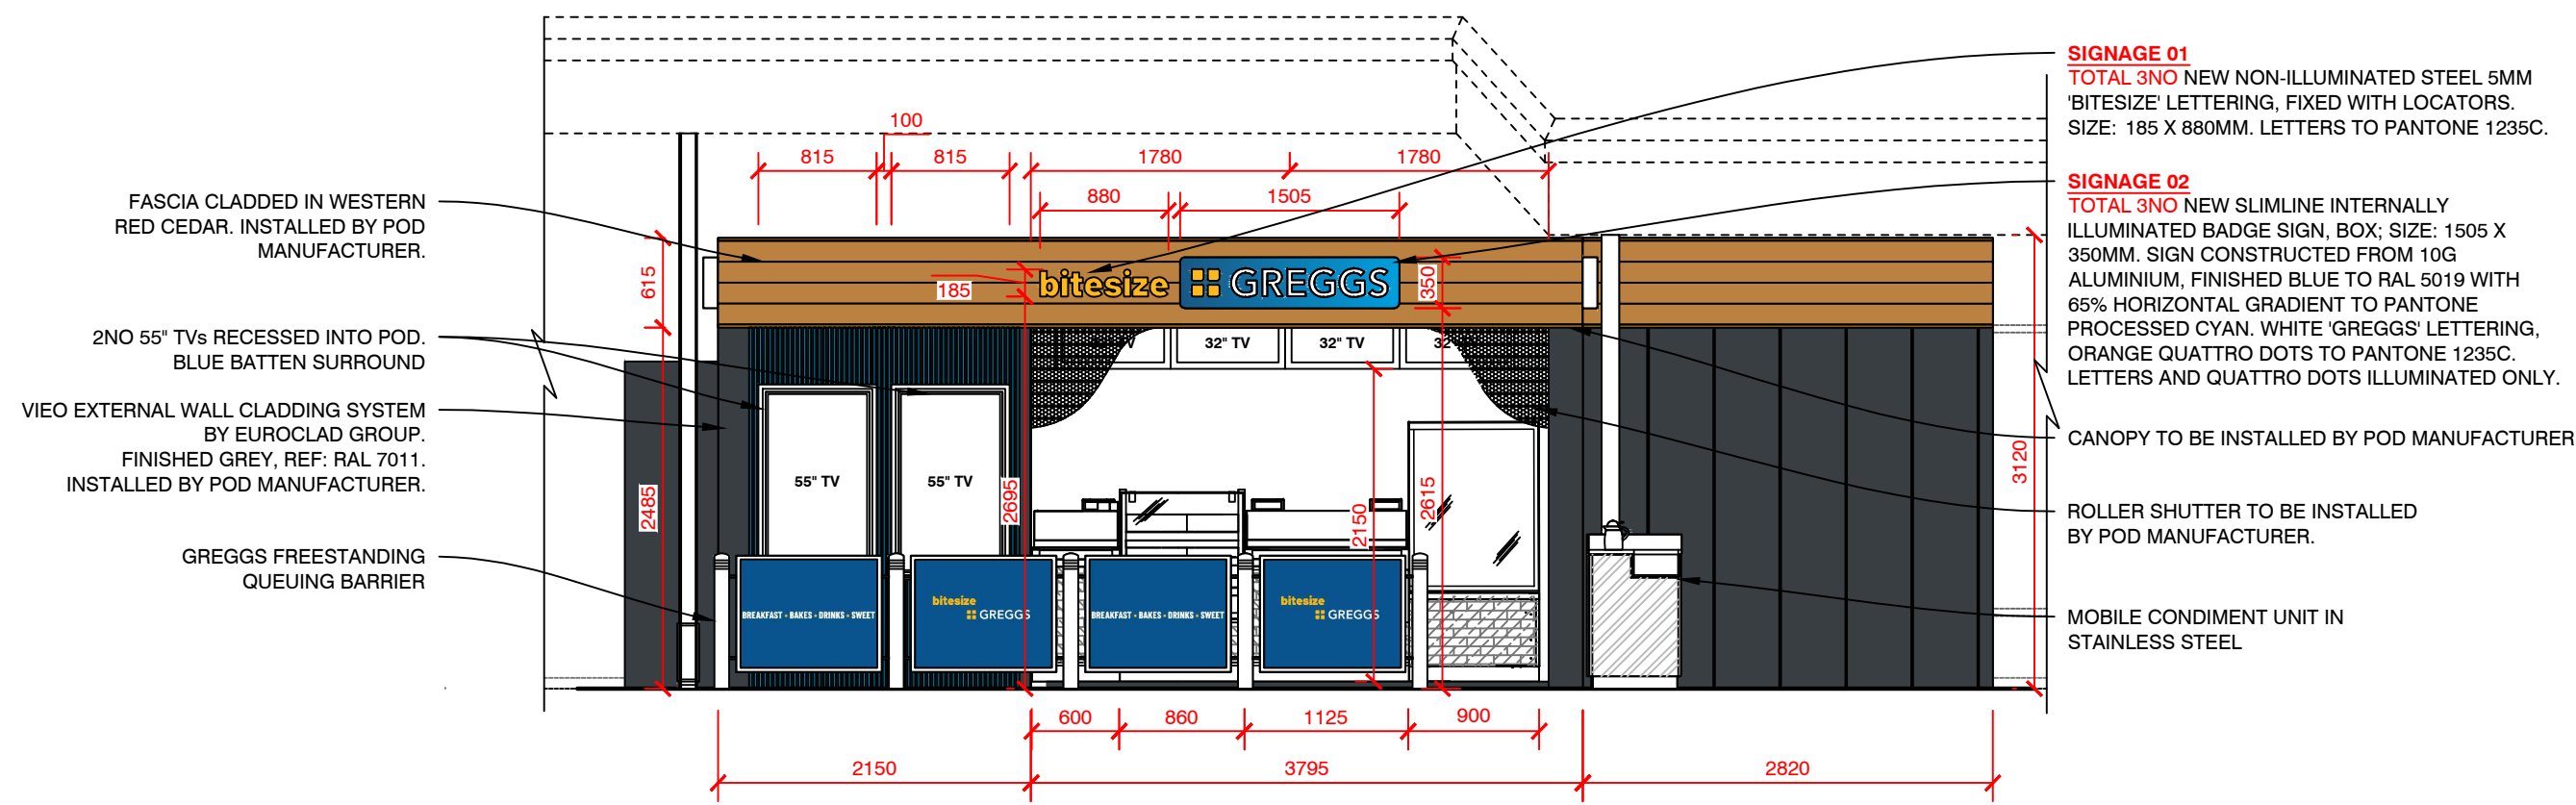


PROPOSED ELEVATION A-A (1:50)

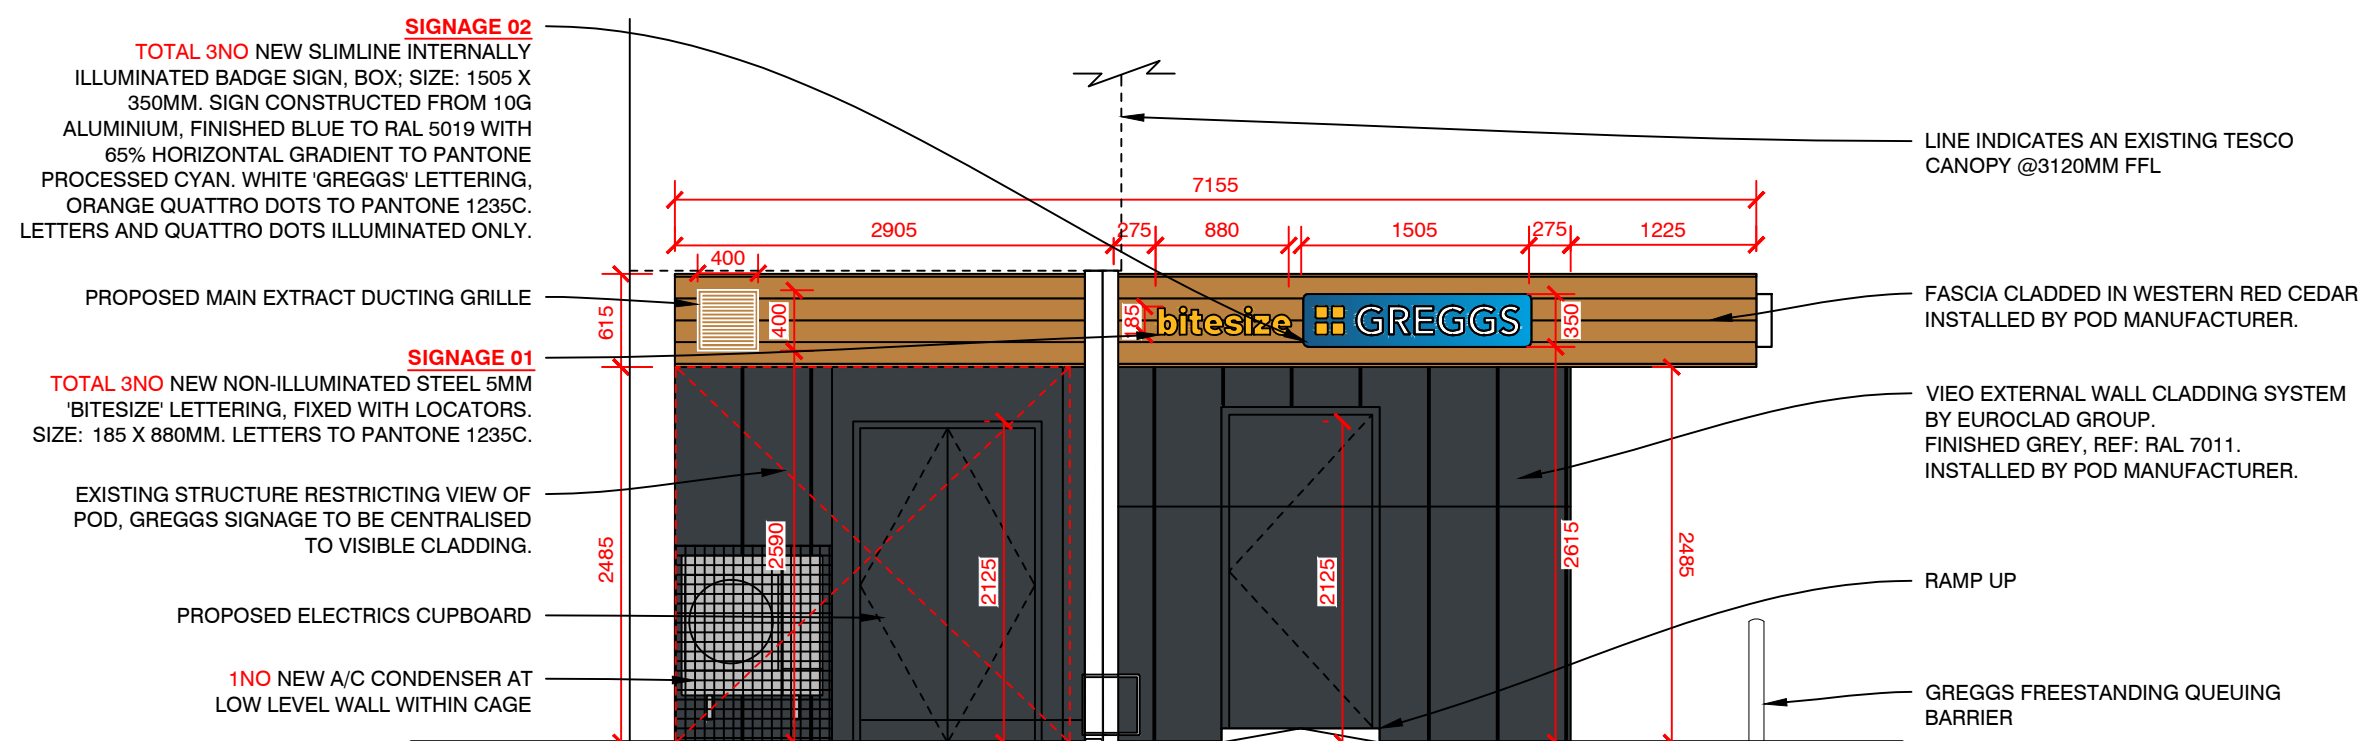


PROPOSED ELEVATION B-B (1:50)

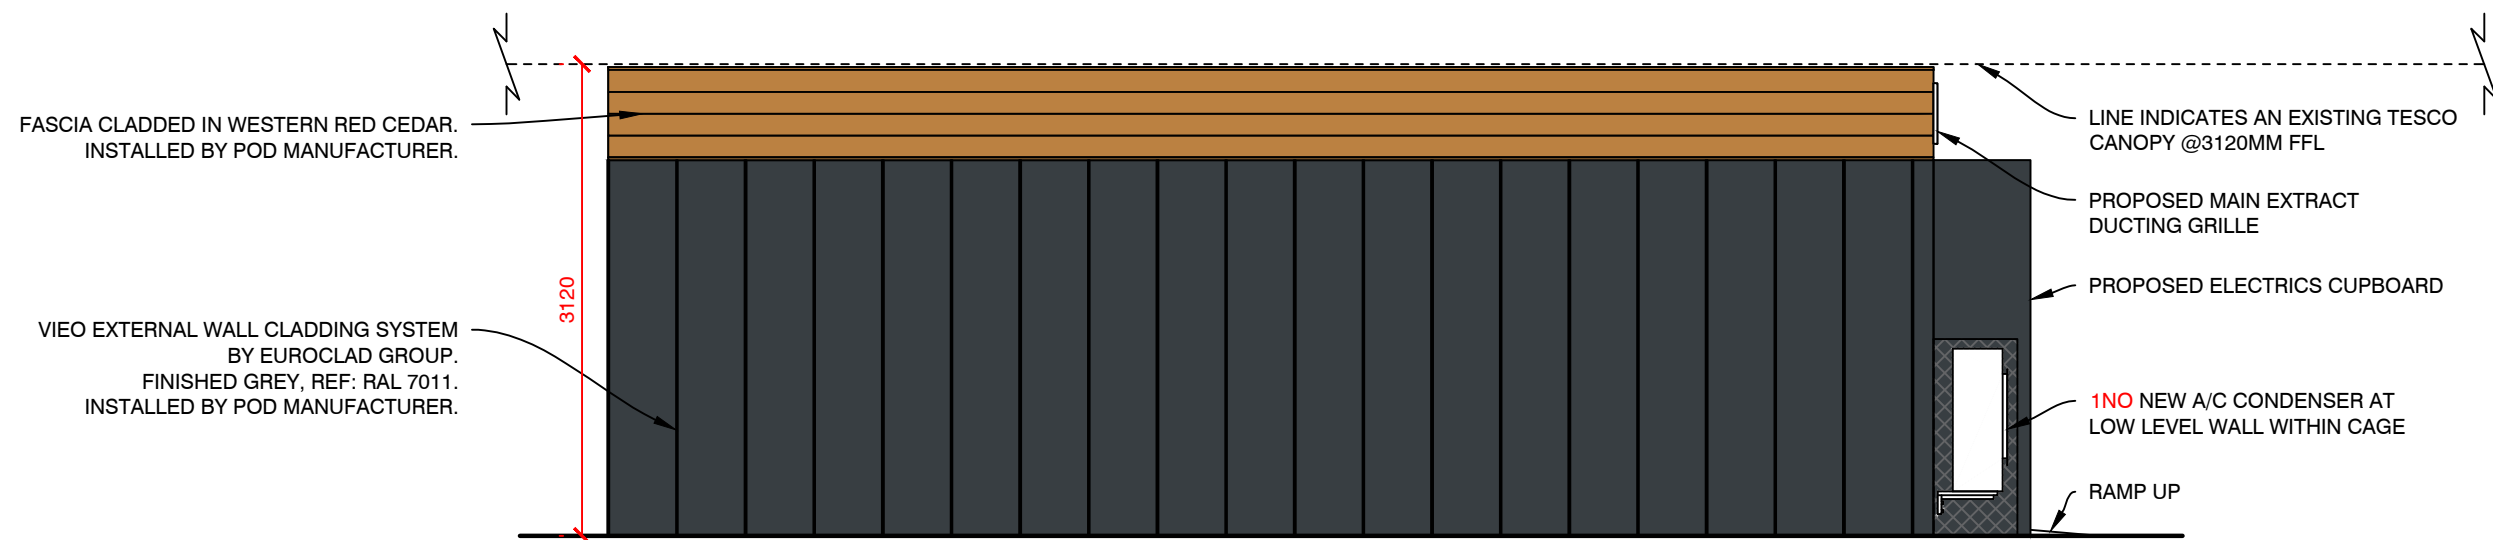

PROPOSED ELEVATION C-C (1:50)

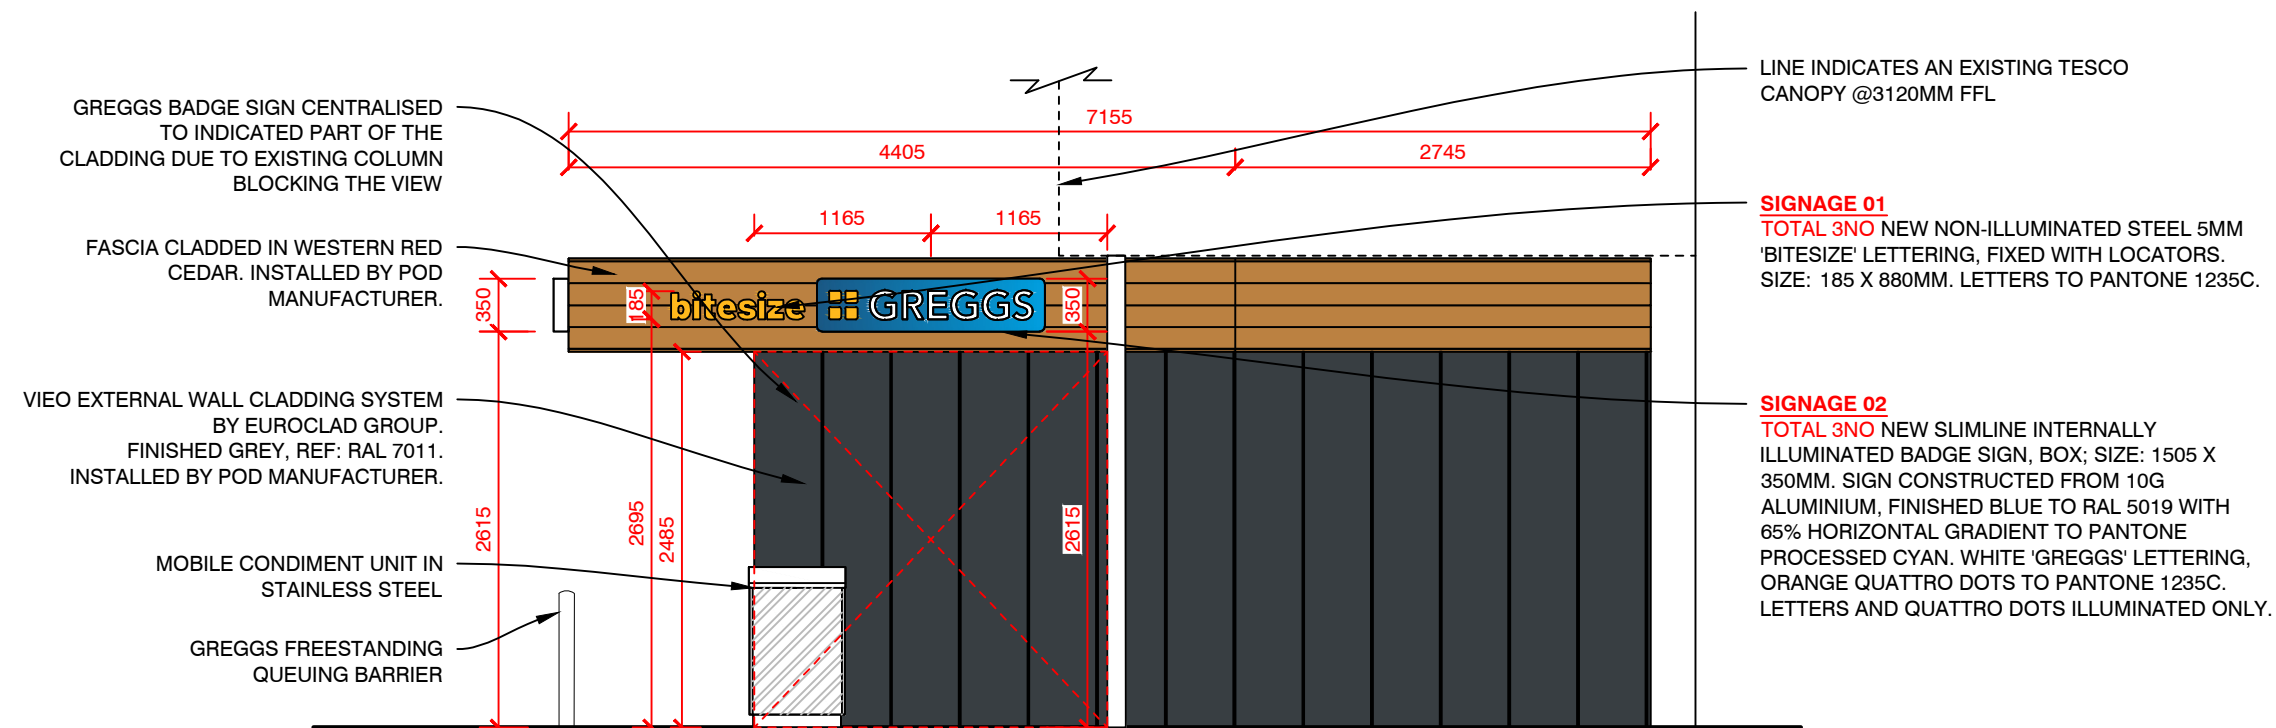

PROPOSED ELEVATION D-D (1:50)

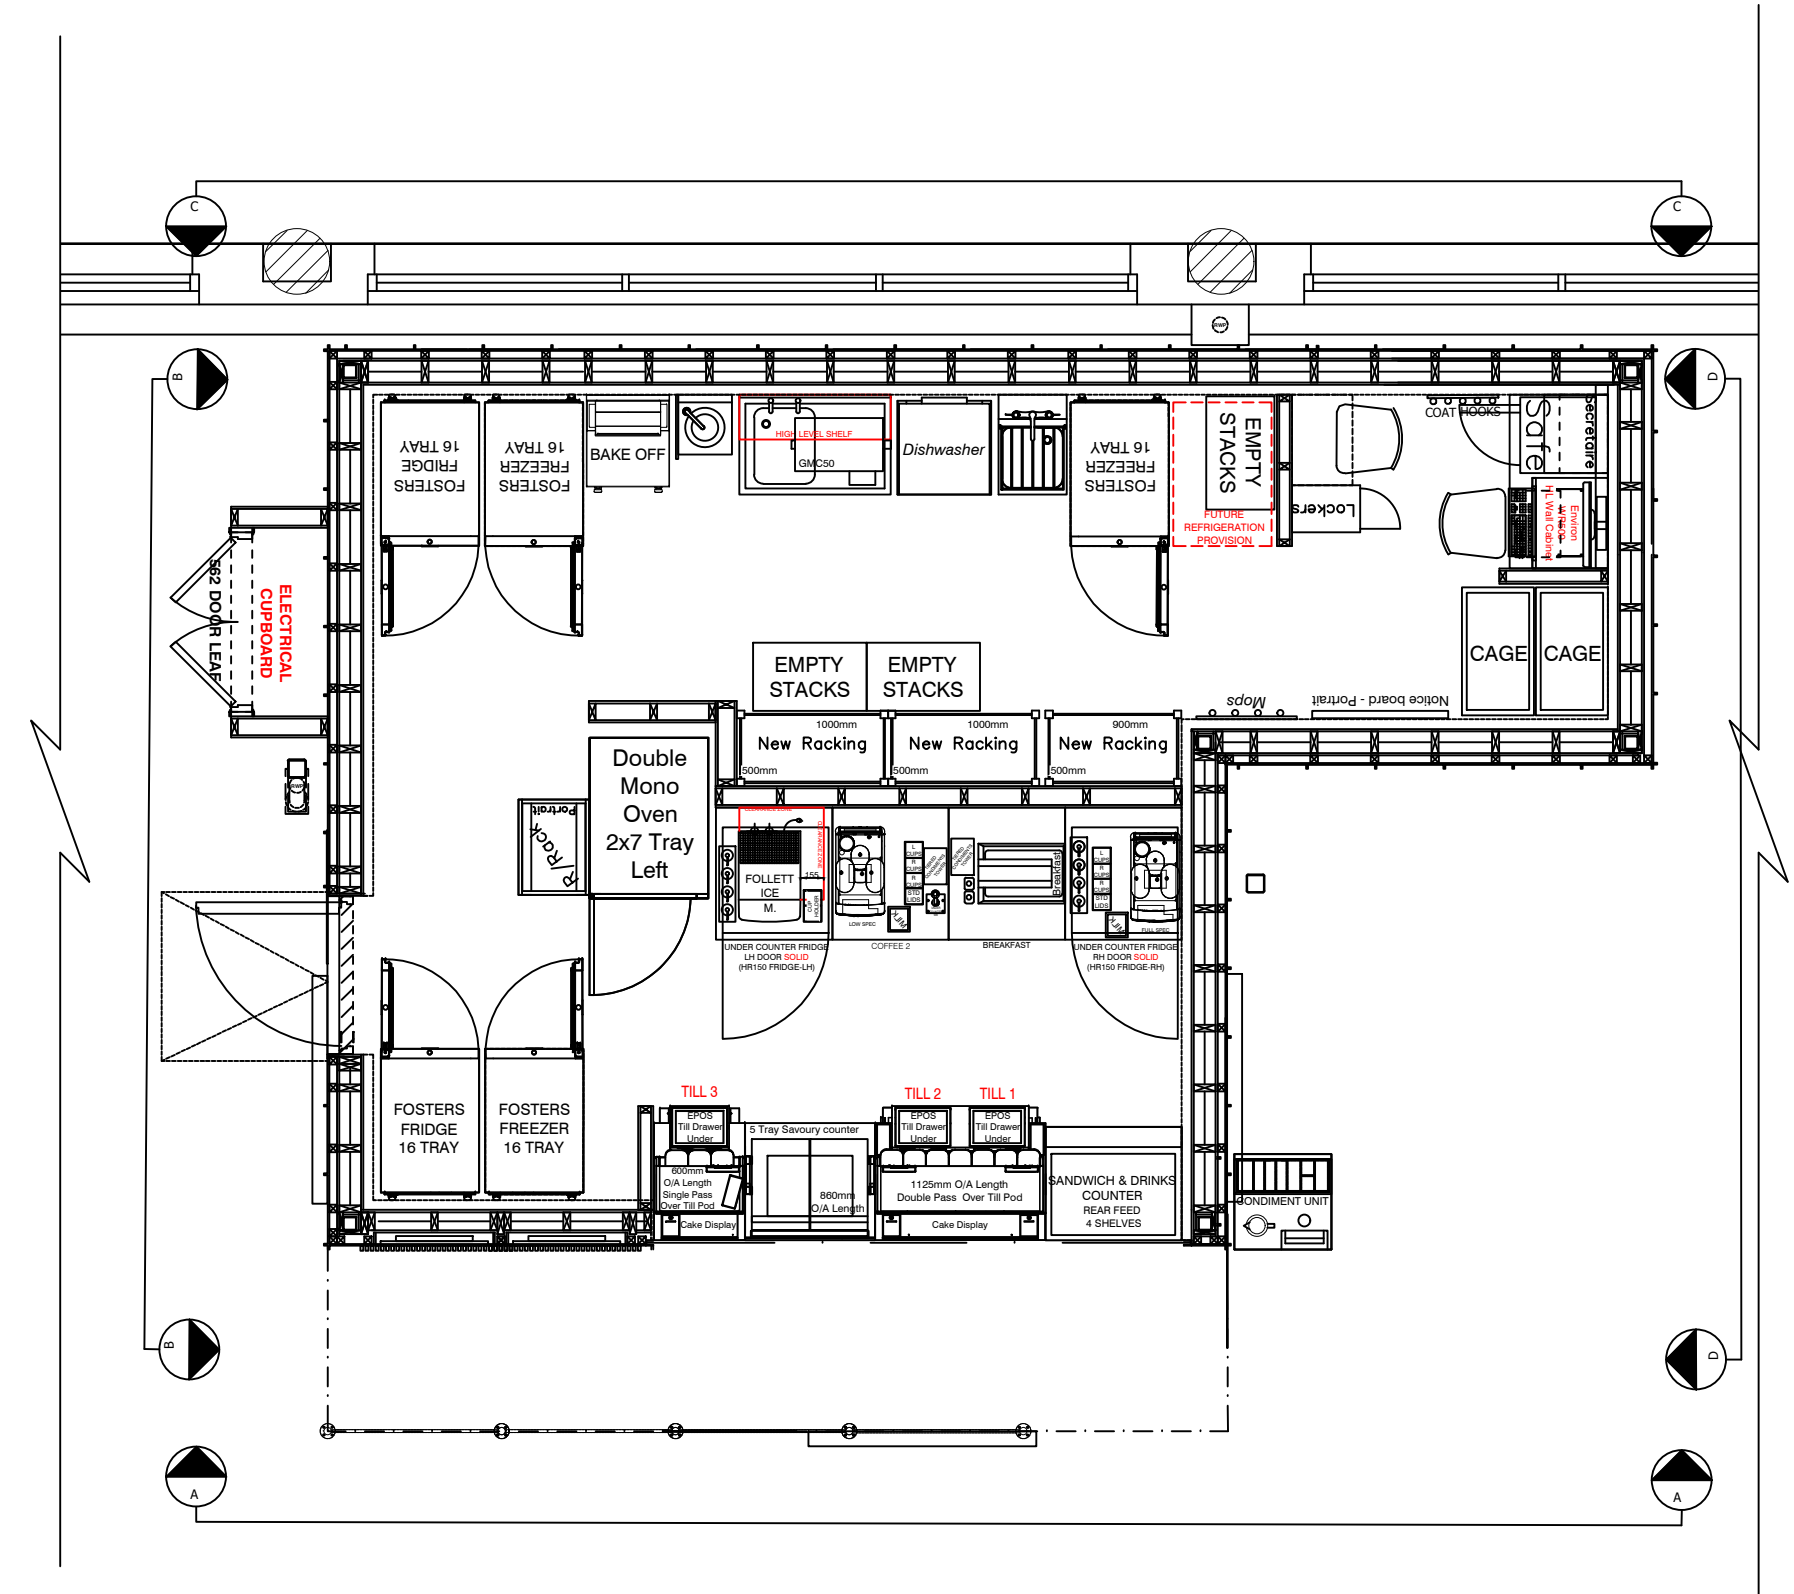

REFERENCE PLAN (1:50)

REV	DESCRIPTION	DATE	NAME
GREGGS Plc (SOUTH EAST) 87 MILLMARSH LANE ENFIELD MIDDLESEX EN3 7XJ Tel: (0208) 805 3314			
Shop S Number & Name S7170 GREGGS BITESIZE TESCO HORSHAM			
Title PROPOSED ELEVATIONS			
Site Address TESCO (2675) WICKHURST LN, BROADBRIDGE HEATH, HORSHAM RH12 3YU			
Gross Building Area 43 Sq m		Gross Sales Area N/A	
Drawing No. RSTH/ S7170/06			Rev.
Date 15.06.2026		Scale 1:50	@ A1
Drawn by OK	Scale Bar 0 500 1000 1500 2000 2500mm		
Issued 18-Jun-26	SCALE 1:50		