


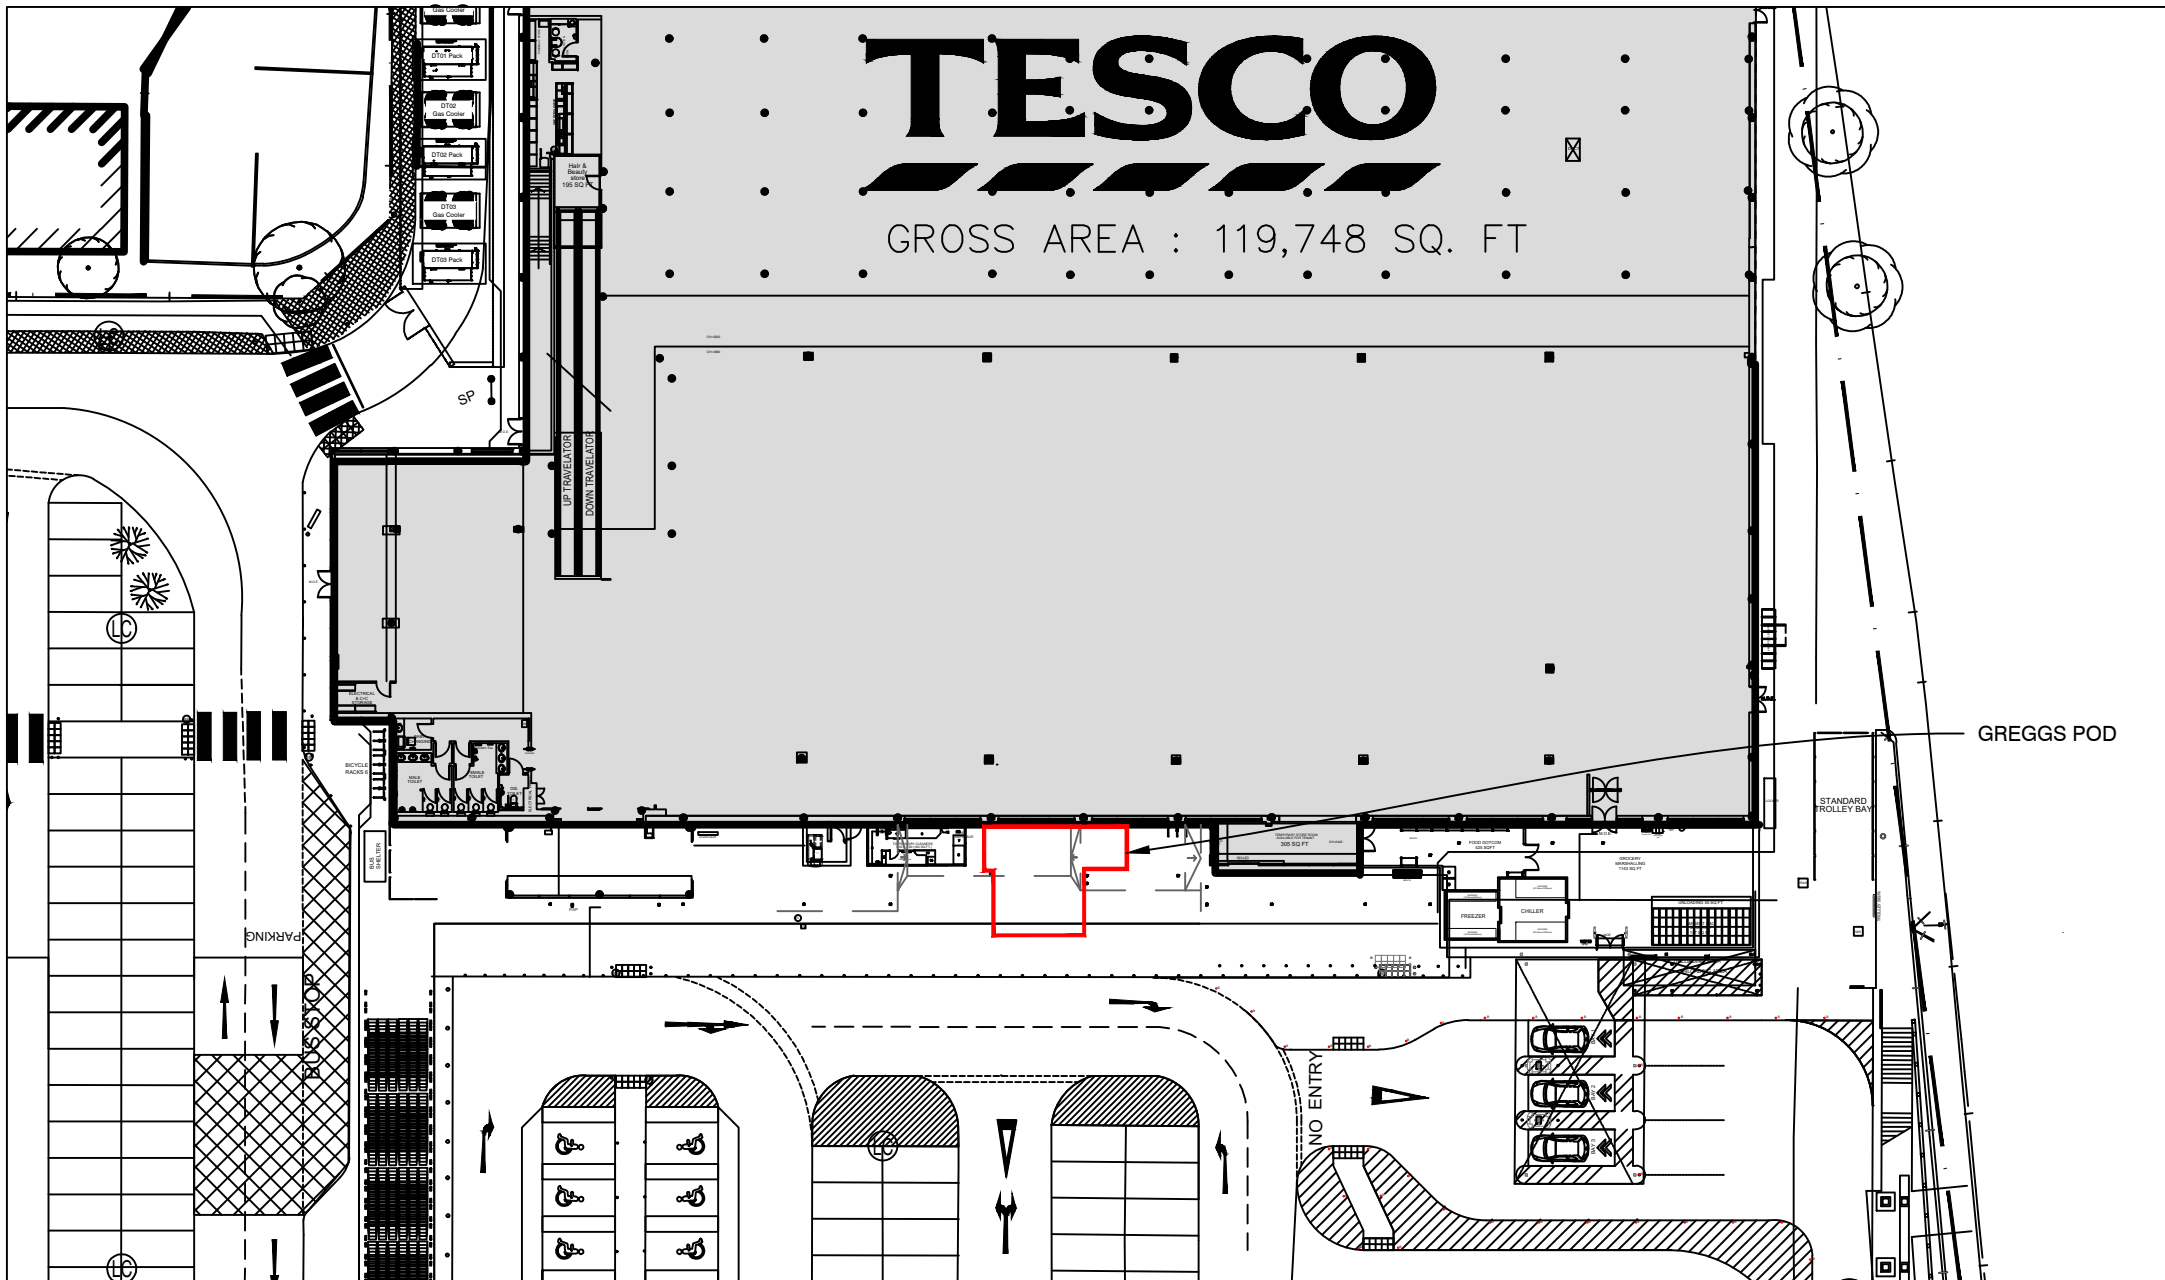

EXISTING BLOCK PLAN (SCALE 1:500 @ A4)
 TESCO STORES LTD, WICKHURST LN, BROADBRIDGE HEATH, HORSHAM RH12 3YU