



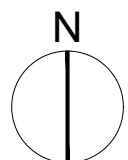

Map number: TQRQM26182212514263
© Crown copyright and database rights 2026 OS 100042766

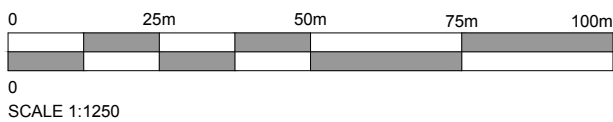

	Status	PLANNING			-	-	-
	Client	MR & MRS COOK			Drawing Title LOCATION PLAN		
	Project Title	15 VALE DRIVE, HORSHAM, WEST SUSSEX, RH12 2JU			Scale: 1:1250 @ A4	Date Jul 2026	Drawn TMA
				Drawing No. AT - 094 - P01	Rev. -		

Tel: 01403 458815
Email: info@atelierb.co.uk
www.atelierb.co.uk

The copyright in this document and design is confidential to and the property of Atelier T&B Limited