


SITE BLOCK PLAN - 1:500

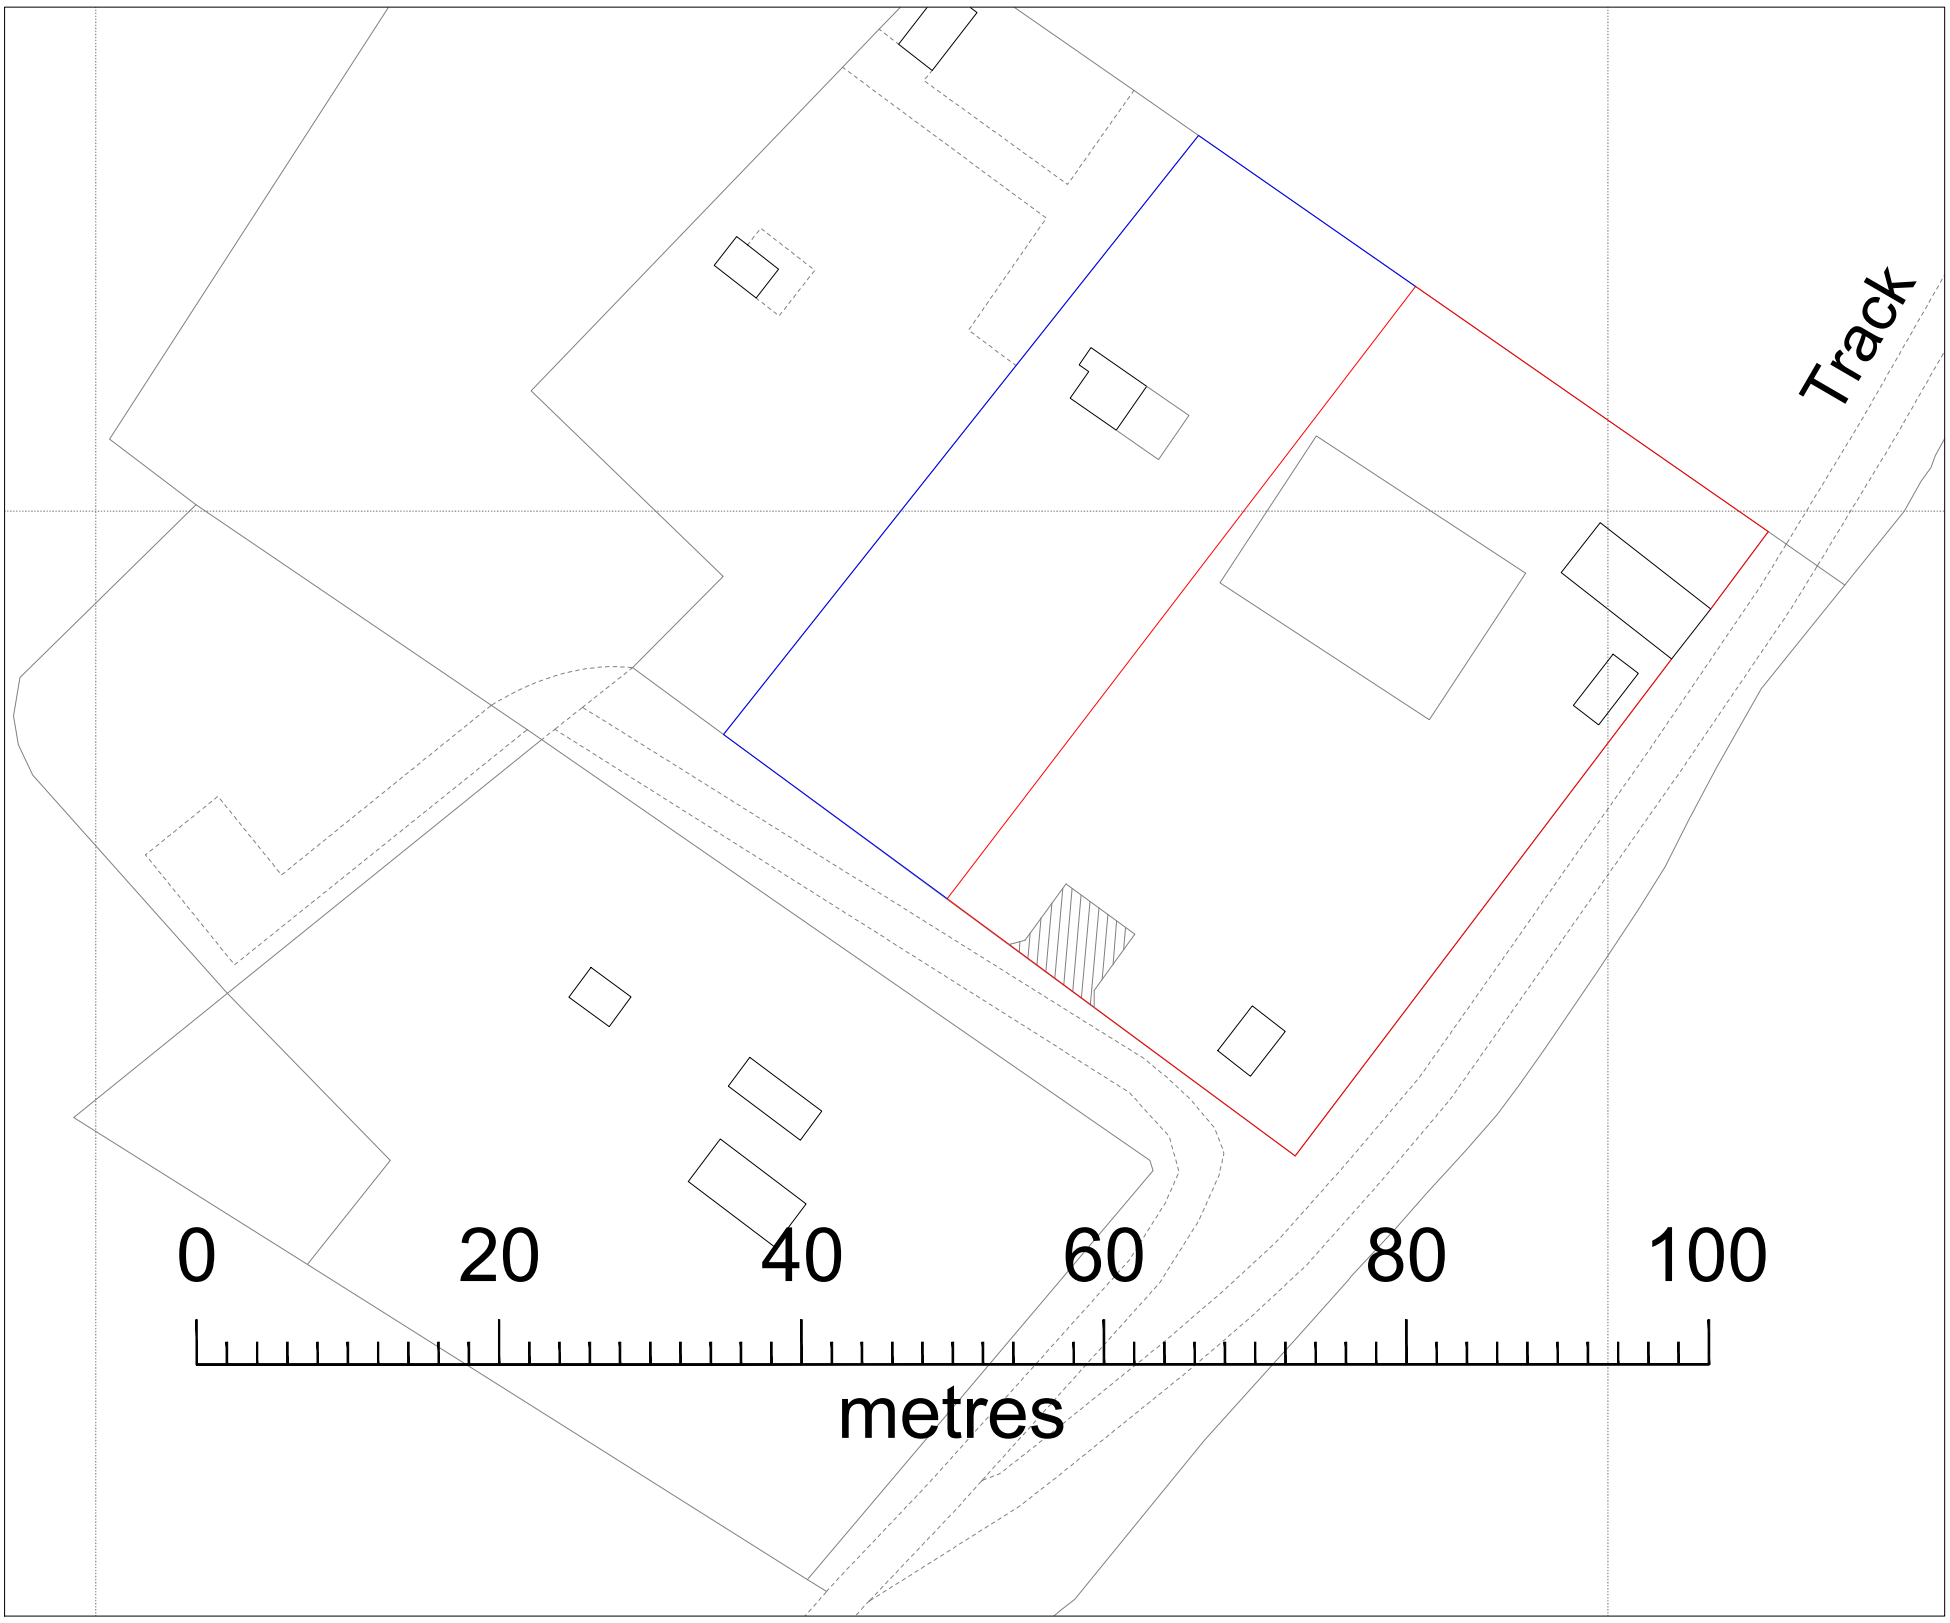

SITE LOCATION PLAN - 1:2500

Boundaries Partnering

Steeple View
Street End Lane
Broad Oak, Heathfield
East Sussex
TN21 8TS
Tel 01435 860772

email:info@boundariespartnering.co.uk

Clifford King

Kingstone, Bramble Lane Thakeham RH203DZ

Drawn by - GR	Date 02.10.24
Scale - As Indicated (A3)	