


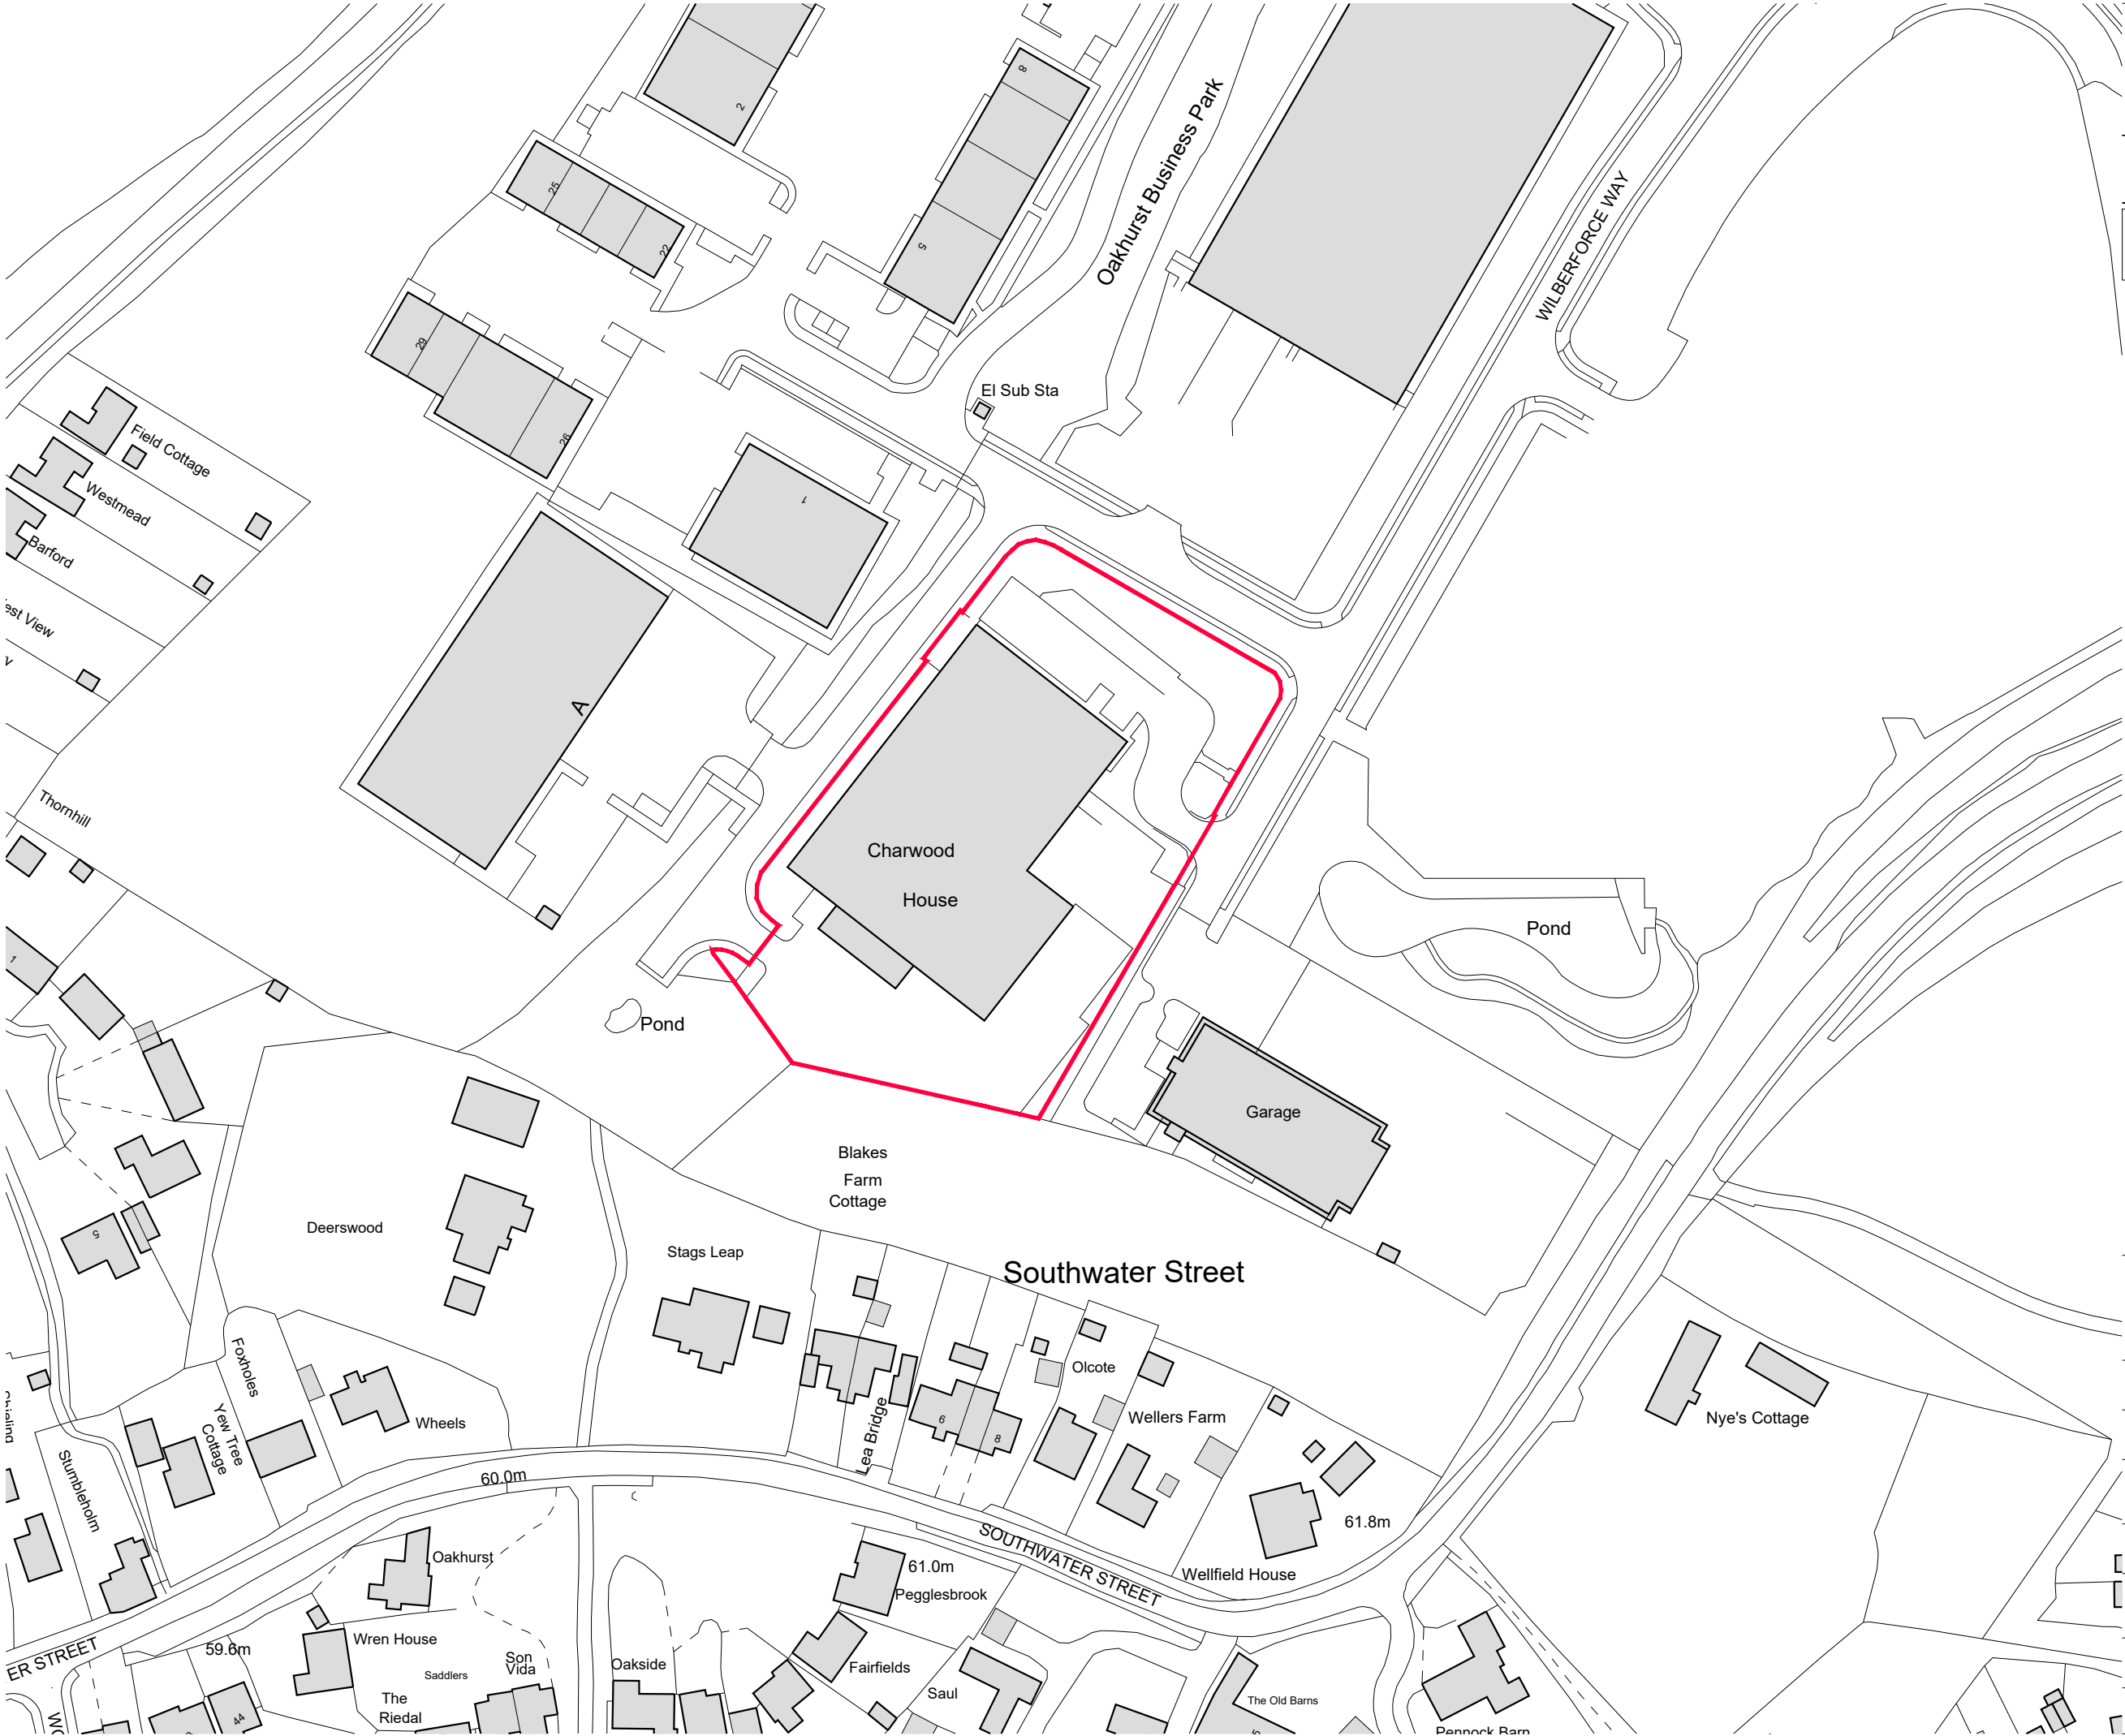


This drawing is the copyright of HNW Architects Ltd Registered No. 3589904
All dimensions must be verified on site prior to construction.
Do not scale this drawing except for Planning Application purposes.
Ordnance Survey Licence No. 100000200
Only PDF issues of this drawing are controlled. All other formats of this drawing (e.g. .dwg Autocad or .rvt Revit files) are un-controlled and are used at your own risk.
This drawing must not be copied, transmitted or passed to a third party, without written consent.

Note: Design Intent
Drawing based on OS Data, retrieved March 2026.

KEY

0.759 Ha / 1.87 Acres Site Area

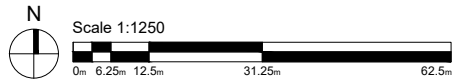

P04	Red Boundary updated	CS	AG	08.09.26
P03	Red Boundary updated	CS	AG	28.07.26
P02	Red Boundary for Survey	CS	AG	18.03.26
P01	FIRST ISSUE	CS	AG	03.03.26
Rev	Amendments	By	Chkd	Date



Document Status
Preliminary

Client Name
Chess Dynamics

Project Name
Charwood House, Horsham

Scale	HNW Project No.	Date Created
A3-1:1250	26010	March 2026

Document Title
Location Plan

Document Reference	Revision
26010-HNW-ZZ-ZZ-DR-A-1000	P04

Chichester	61 North Street, Chichester, PO19 1NB	01243 533300
Brighton & Hove	Plattfrim, Church Road, Hove, BN3 2AF	01273 932485
London	Spaces, 25 Wilton Road, SW1V 1LW	02030 987300