T0424

This drawing is the copyright of HNW Architects Ltd Registered No. 3589904
All dimensions must be verified on site prior to construction.
Do not scale this drawing except for Planning Application purposes.
Ordnance Survey Licence No. 100000200
Only PDF issues of this drawing are controlled. All other formats of this drawing {e.g. .dwg Autocad or .rvt Revit files} are un-controlled and are used at your own risk.
This drawing must not be copied, transmitted or passed to a third party, without written consent.

Note: Design Intent
Drawing based on Interlock Surveys drawing
Ref: 260401
Dated: 06.05.2026

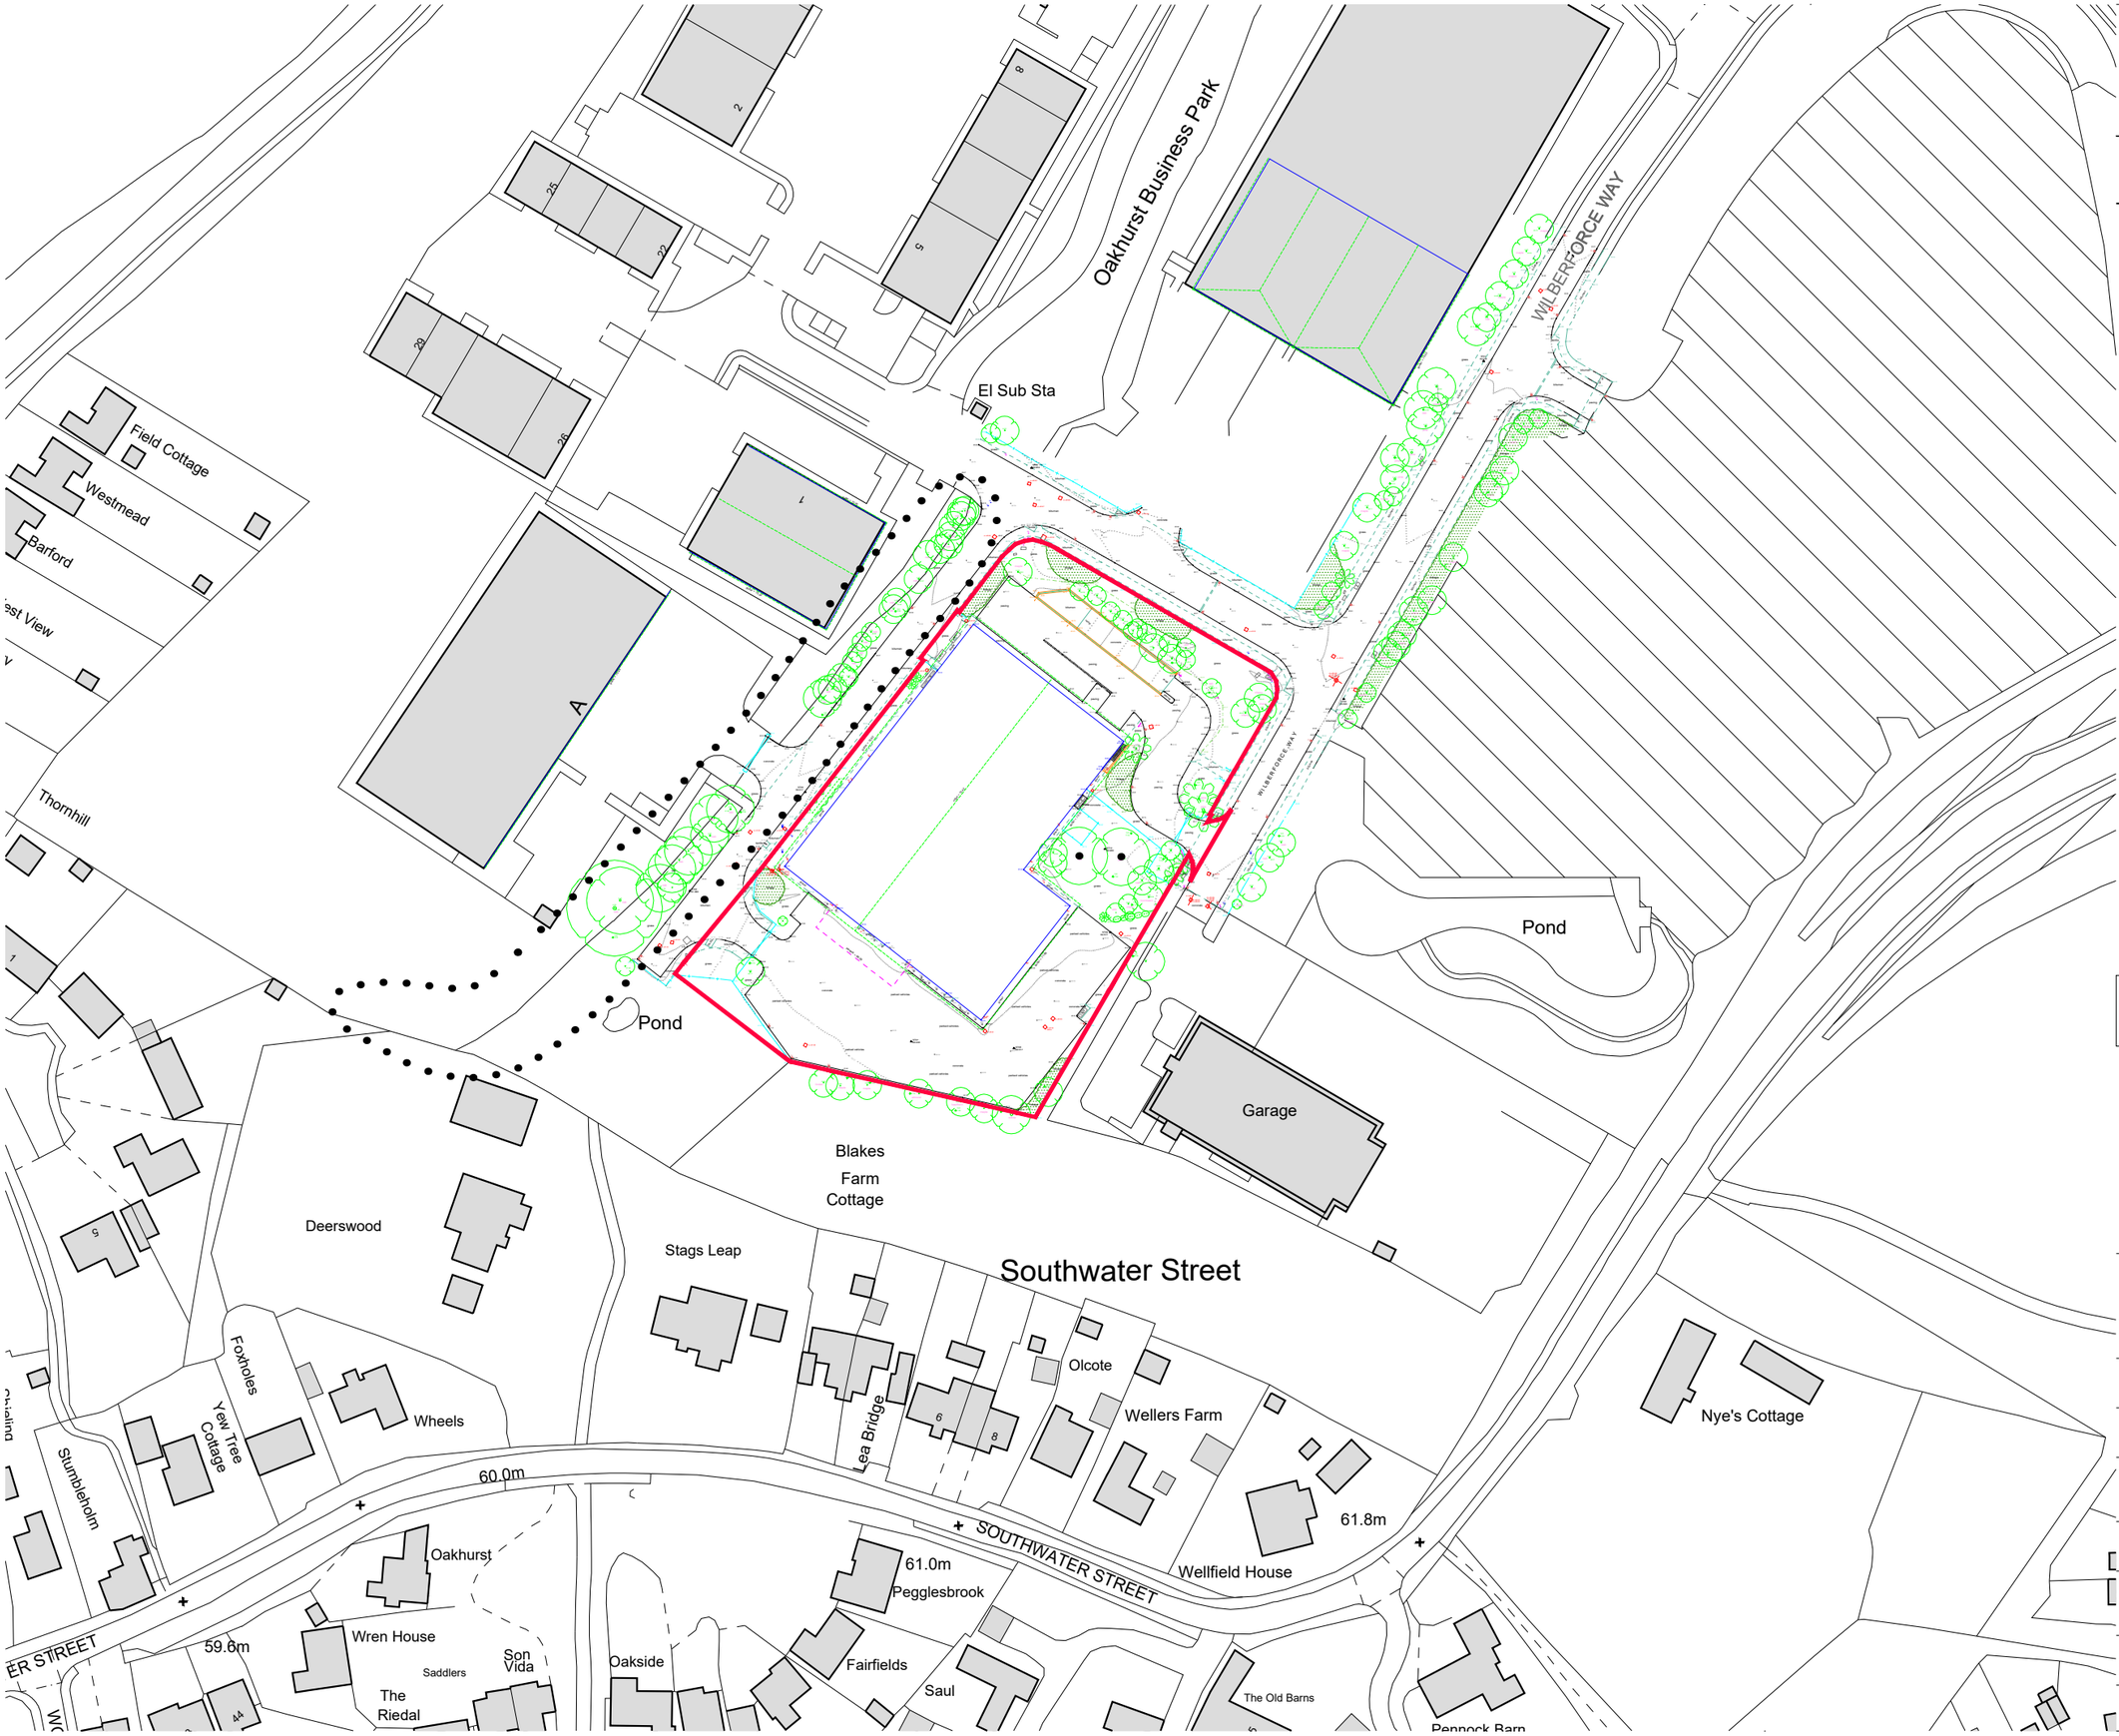

Symbol & Abbreviation Key.

- BARBED WIRE FENCE
- POST & RAIL FENCE
- CLOSE BOARD FENCE
- RAILINGS
- CHAIN LINK FENCE
- OTHER FENCE
- KERB
- DROPPED KERB
- GULLY CHANNEL
- TOP OF BANK
- BOTTOM OF BANK
- FOLIAGE
- DITCH
- VERGE
- OVERHEAD CABLES
- GATE
- HEDGE
- TREE - BROAD LEAVED
- TREE - CONIFEROUS
- BUSH
- BUILDING
- BOREHOLE
- SURVEY STATION
- ORDNANCE SURVEY BENCH MARK

A/C	AIR CONDITIONING UNIT	KO	KERB OFFLET
AV	AIR VALVE	LC	LIGHTING COLUMN
BOL	BOLLARD	LP	LAMP POST
BH	BOREHOLE	NP	NAME PLATE
BL	BED LEVEL	NB	NOTICE BOARD
BM	BENCH MARK	PR	PIPE RISER
BT	BRITISH TELECOM	RP	RODDING POINT
CTV	CABLE TV	RS	ROAD SIGN
CL	COVER LEVEL	SP	SIGN POST
CR	CABLE RISER	SV	STOP VALVE
DP	DOWN PIPE	TL	TRAFFIC LIGHT
ER	EARTH ROD	TP	TELEGRAPH POLE
EP	ELECTRICITY POLE	TOF	TOP OF FENCE
EM	ELECTRICITY MARKER	TOH	TOP OF HEDGE
FB	FUSE BOX	TOR	TOP OF RAILINGS
FH	FIRE HYDRANT	TOS	SERVICE LEVEL
FP	FENCE POST	TOW	TOP OF WALL
FL	FLOOR LEVEL	UTL	UNABLE TO LIFT
GV	GAS VALVE	VM	VALVE MARKER
GM	GAS MARKER	VP	VENT PIPE
GU	GULLY	WL	WATER LEVEL
HM	HYDRANT MARKER	WM	WATER MARKER
IL	INVERT LEVEL	WO	WASH OUT

TREE PRESERVATION ORDER (TPO) AREA; REFER TO LANDSCAPE DRAWING 2591-KC-XX-YTREE-TCP01 FOR MORE INFORMATION

KEY
0.79 Ha / 1.95 Acres Site Area

N
Scale 1:1250
0m 6.25m 12.5m 31.25m 62.5m

Rev	Amendments	By	Chkd	Date
P02	Tree preservation order added	CS	AG	28.07.26
P01	FIRST ISSUE	CS	AG	07.05.26

HNW Architects

Document Status
Preliminary

Client Name
Chess Dynamics

Project Name
Charwood House, Horsham

Scale	HNW Project No.	Date Created
A3-1:1250	26010	May 2026

Document Title
Existing Site Survey Plan

Document Reference	Revision
26010-HNW-ZZ-ZZ-DR-A-1110	P02

Chichester 61 North Street, Chichester, PO19 1NB 01243 533300
Brighton & Hove Platf9rm, Church Road, Hove, BN3 2AF 01273 932485
London Spaces, 25 Wilton Road, SW1V 1LW 02030 987300