
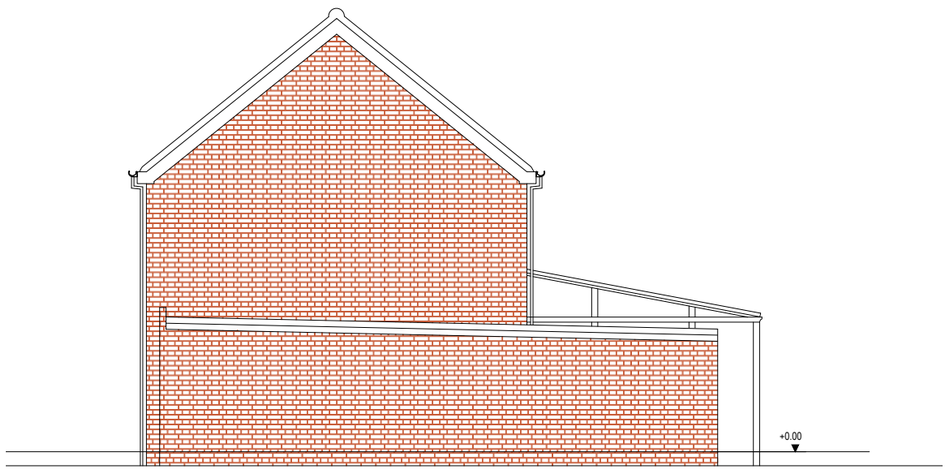


EXISTING SIDE ELEVATION
Scale 1:100

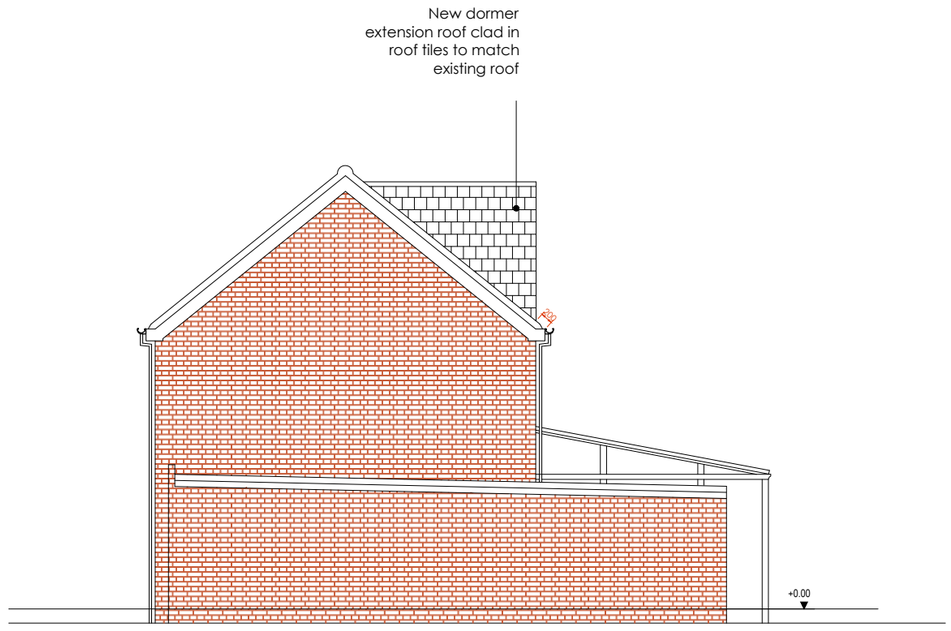

PROPOSED SIDE ELEVATION
Scale 1:100

0 1 2 3 4 5 10

This drawing is protected under Copyright and at no time should any portion of this drawing be reproduced or copied without the permission of the Architect. (Design Copyright Act 1968)

This drawings must not be used for purposes other than that for which it is provided. It is supplied without liability for any errors or omissions.

Do not scale from this drawing, all dimensions to be checked on site. All drawings subject to Statutory Authority Approval.

notes:

no:	rev:	date:
0	FIRST ISSUE	31-03-25

status: PLANNING

SHA BESPOKE
ARCHITECTURE

project: Horsham RH12 4EN
58 Hawkesbourne Road

dwg no: 2502-PR-203b rev no: -

drawing title: EXISTING & PROPOSED SIDE ELEVATIONS

date: 31-03-2025 scale: 1:100@A3