
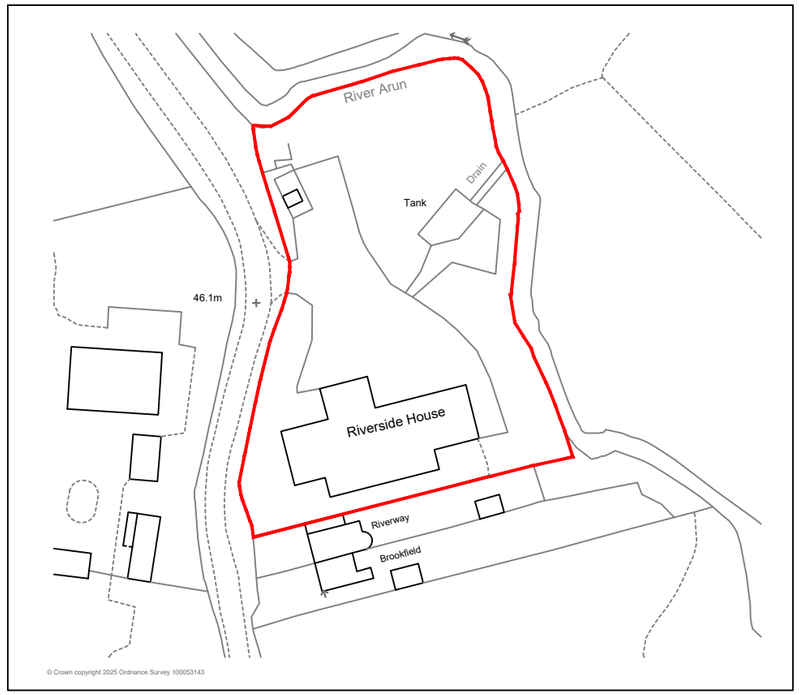



Location Plan (Scale 1:1250)

Scale Bar (1:1250)

0m 10m 20m 30m 40m 50m 60m 70m 80m 90m 100m

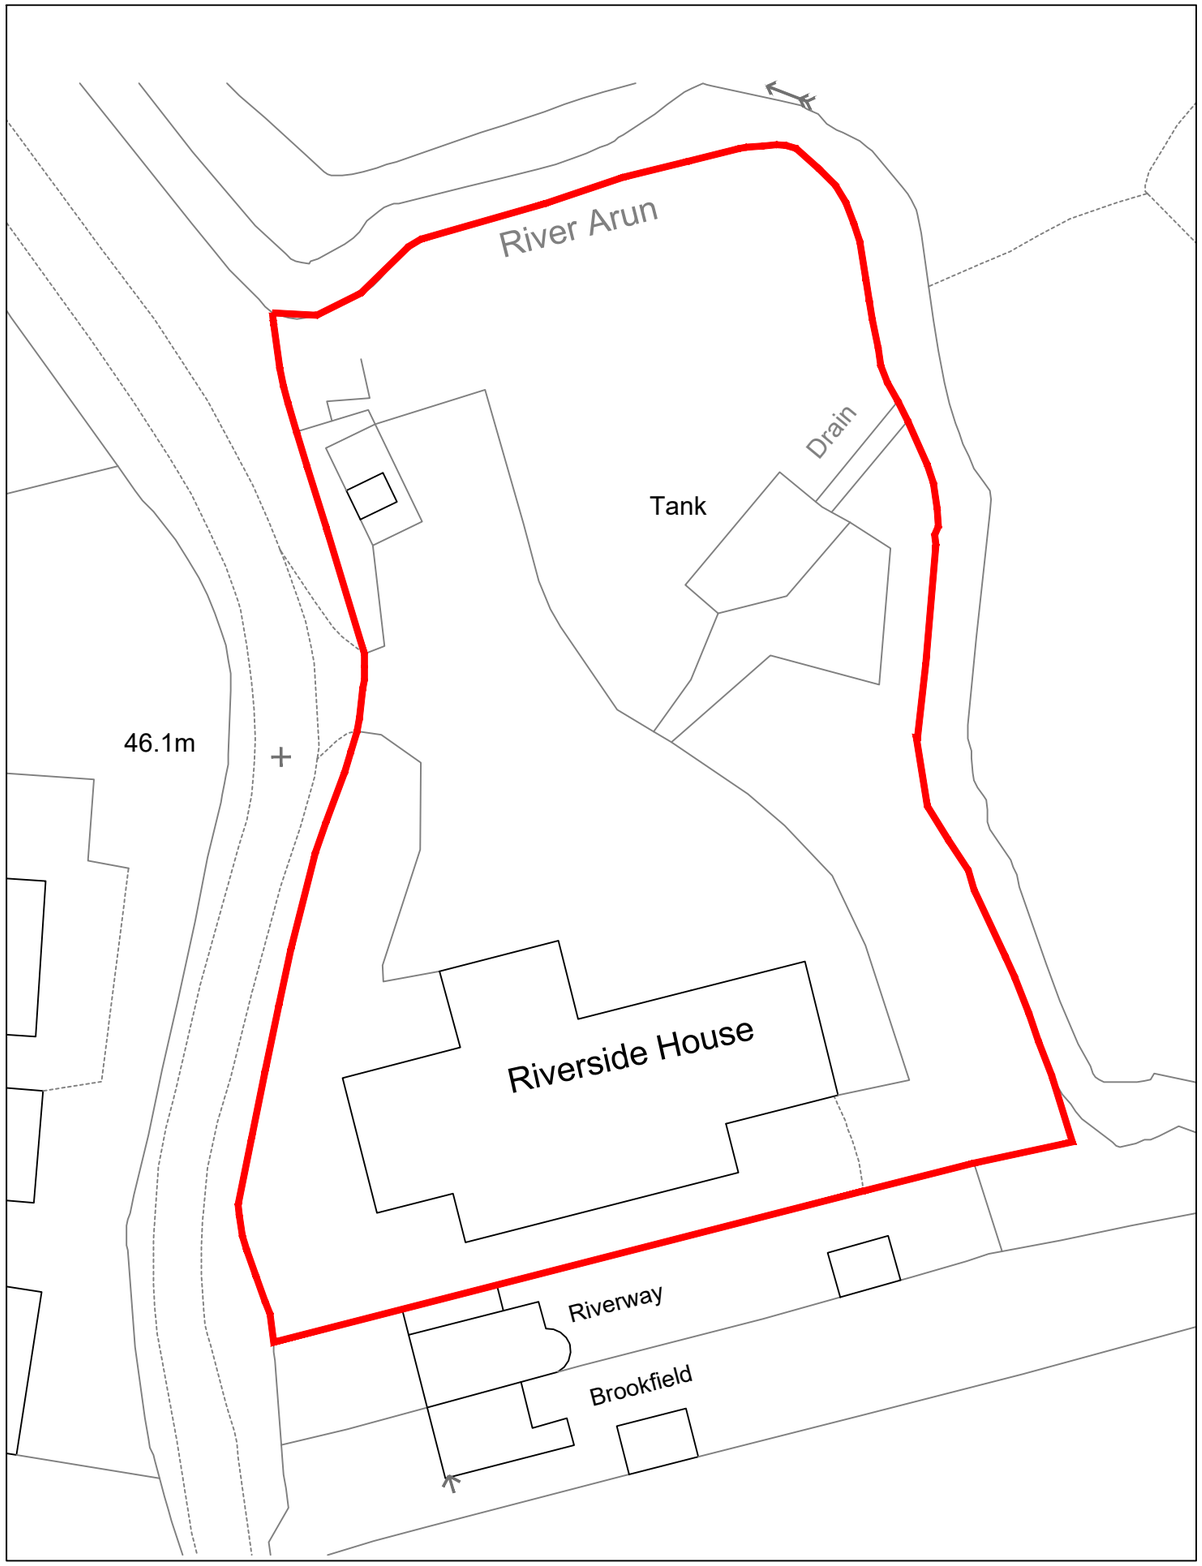


Block Plan (Scale 1:500)

Scale Bar (1:500)

0m 10m 20m 30m 40m 50m

N

revisions

DOWNSVIEW ASSOCIATES
Chartered Surveyors

Little Acorns, Hampers Lane, Storrington,
West Sussex, RH20 3HZ
*Tel:* 01903 746367 *Mob:* 7525 844965
*Email:* mail@downsview-surveyors.co.uk

RICS

address
Riverside House
Sedgwick Lane
Horsham
RH13 6QE

title
Site and Block Plans

| scale: | date: | revision: |
|---|---|---|
| As noted @ A3 | July 2025 | |

drawing number
KP1