Project: Mahoney
25/07/2025
Ver 1

20 x Jinko JKN440N-54HL4R-B - 8.80kWp
1 x Tesla Powerwall 3

# 2 Nut Knowle Cottages, Brighton Road, Woodmancote, Henfield, BN5 9SS

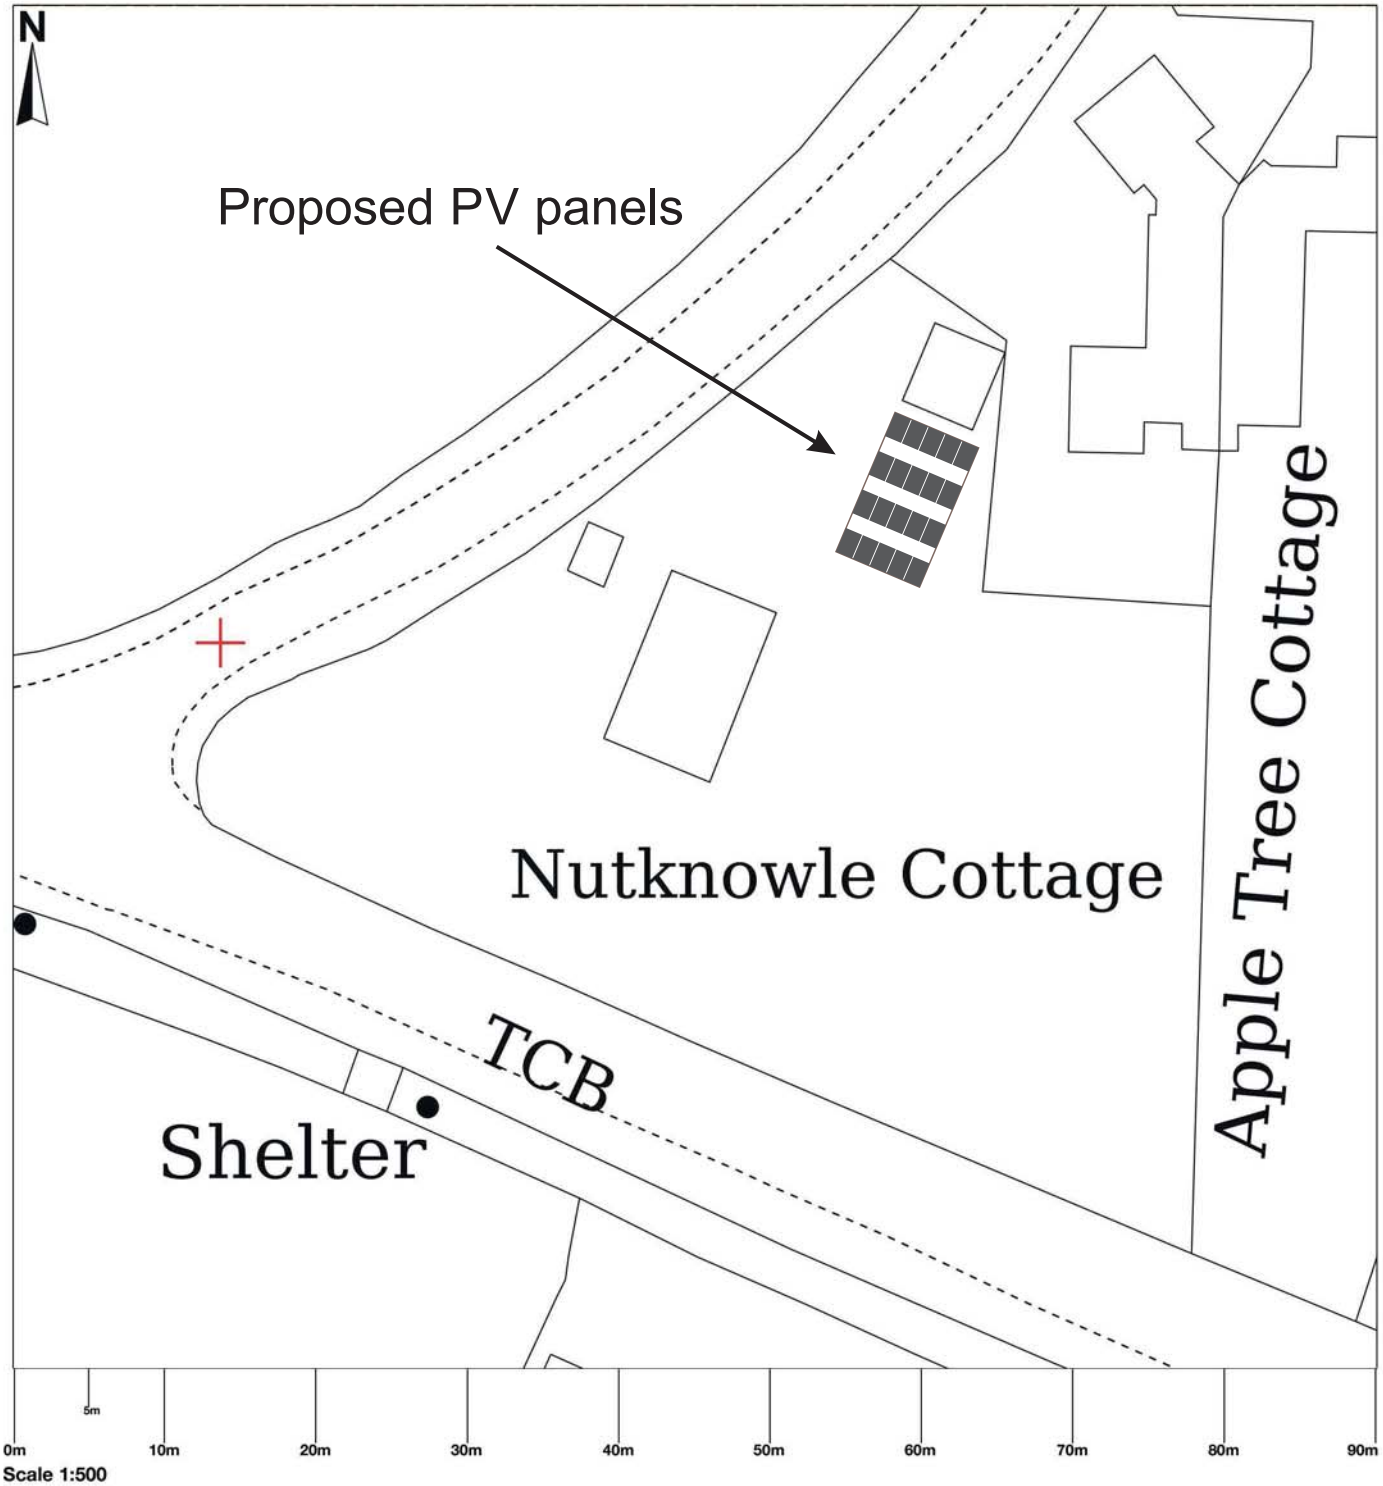


© Crown copyright and database rights 2025 OS 100054135. Map area bounded by: 523592,114663 523682,114753. Produced on 25 July 2025 from the OS National Geographic Database. Supplied by UKPlanningMaps.com. Unique plan reference: b90f/uk/1289625/1729470