DC Application DC/24/0562

2 The Forge, RH12 3UA

Replacement Fence

Horizonal with Horizontal Lattice

Colour Neutral/treated

195cm Max Height



Replacement Fence

Panels 1 to 9. on Page 1


Panels 10to 15 on page 2

Existing Fence

Overlap with Arched Lattice

Color Neutral/treated

204cm Max Height

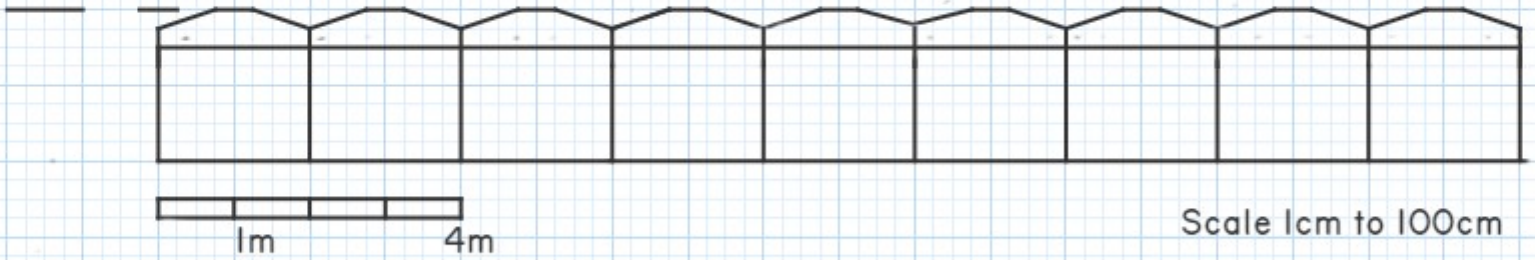

Scale 1cm to 100cm