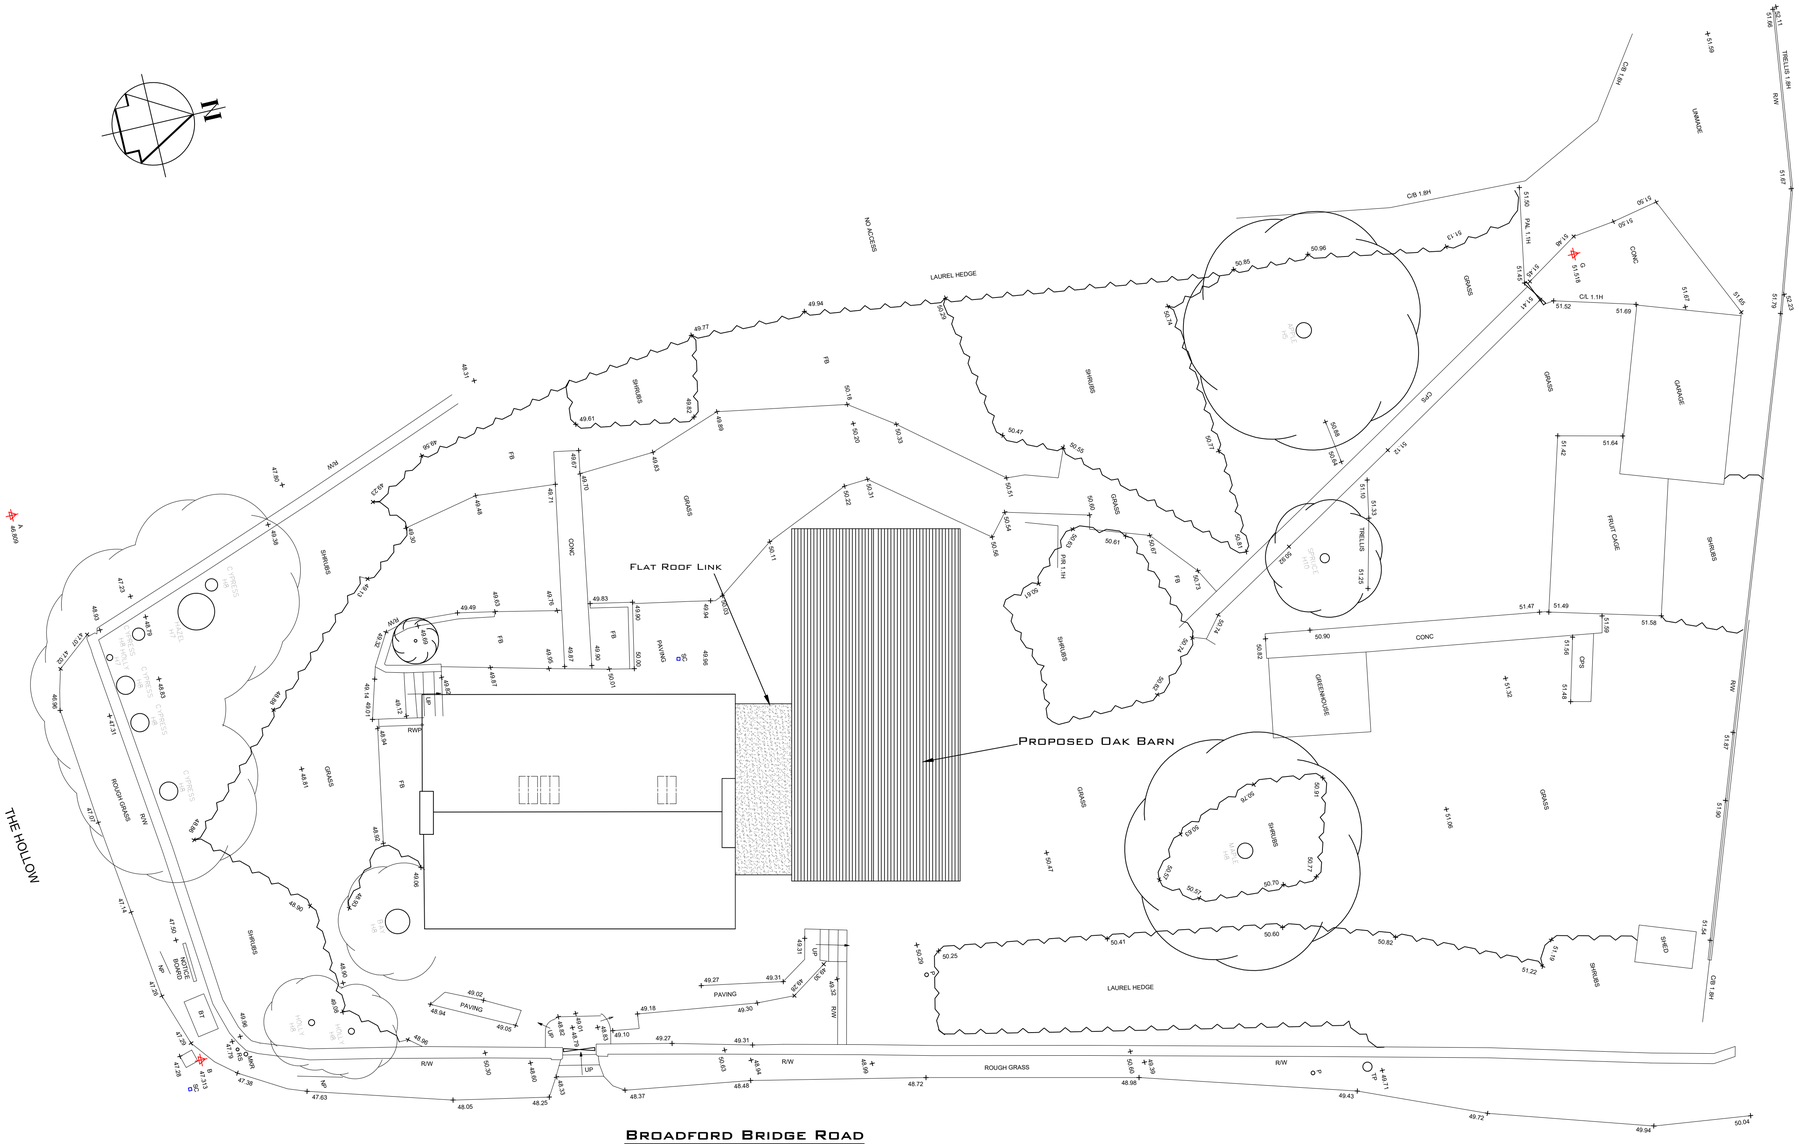


Site Arrangement Proposed

1:100

Rev	Descripton	Date	Inital

Michael Wilson Restorations

Client: The Gladwins

Project: Palmers Lodge
West Chiltington
RH20 5LA

Title: Proposed Site arrangement

Date:	May 2024
Scale:	A1 1:100
Drawn:	GV

No. 112/210/08 Rev A