

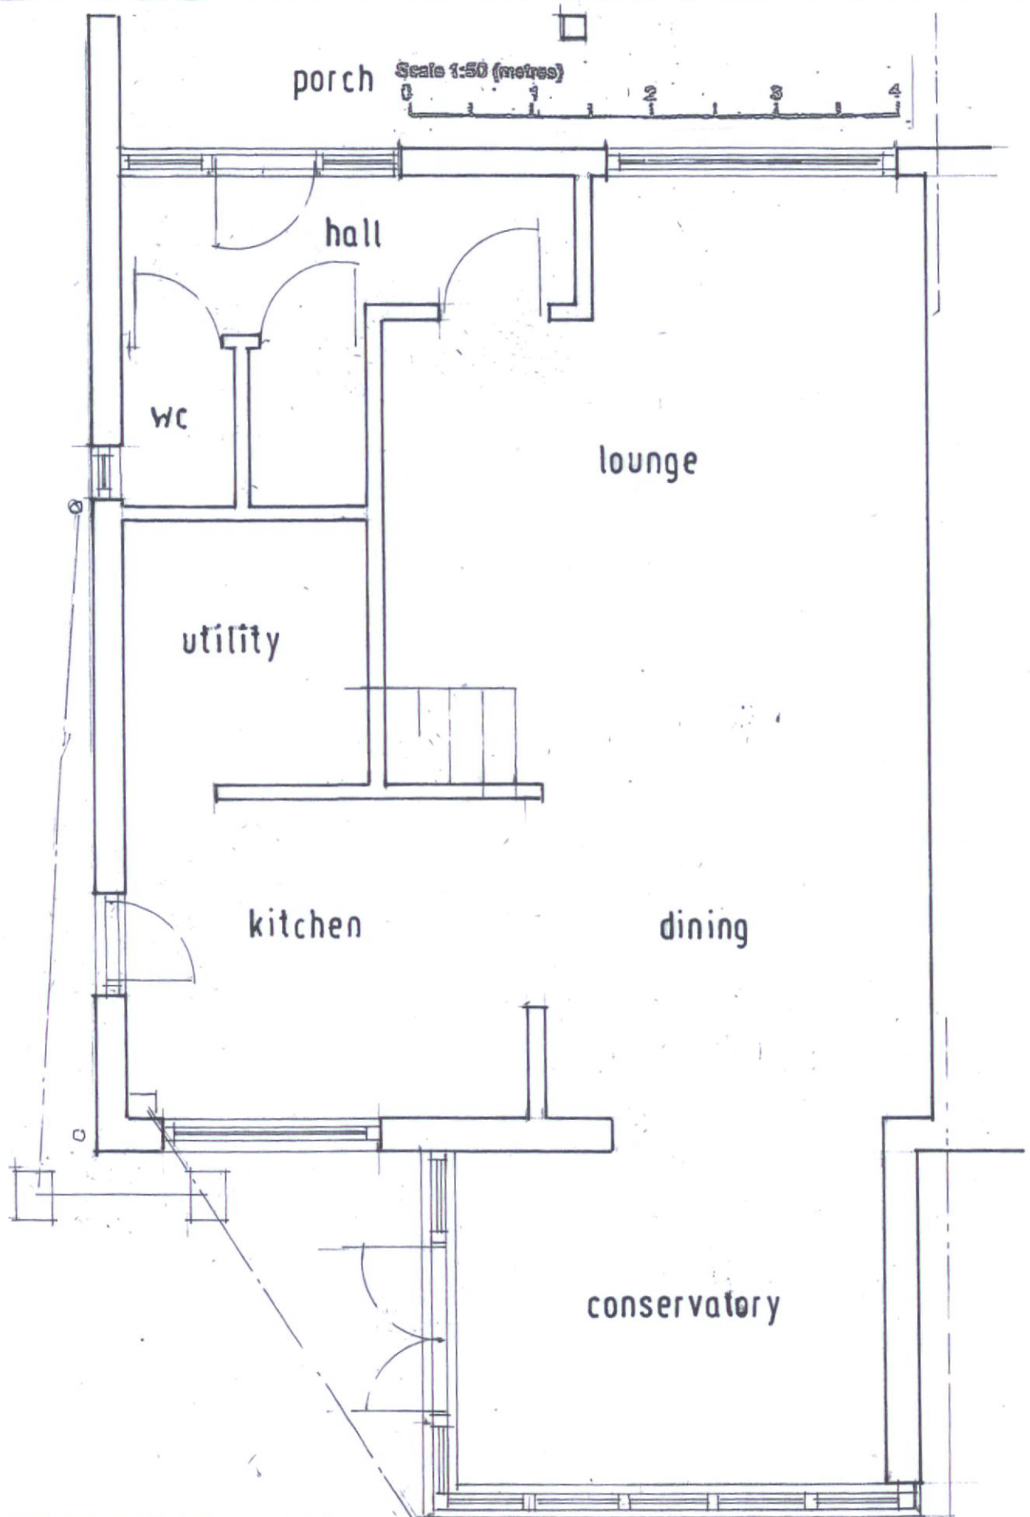



GROUND FLOOR PLAN.

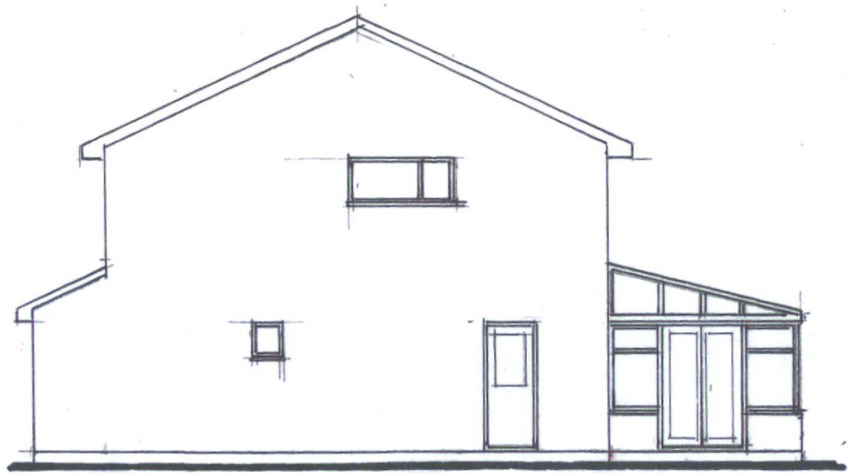

NORTH WEST.

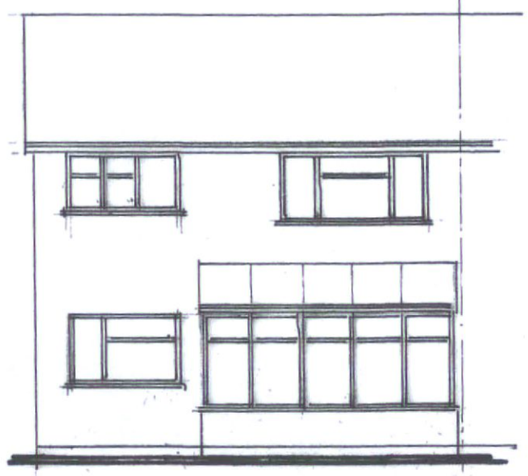

SOUTH WEST.

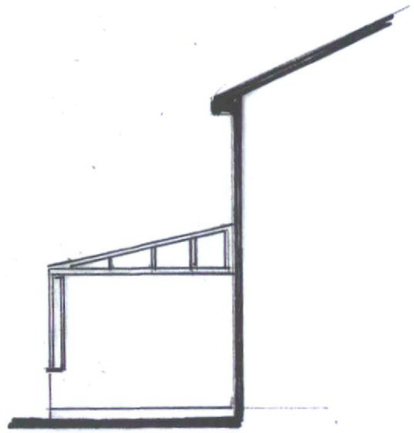

SOUTH EAST.



MR. & MRS. P. EVERLEY, 2, MAPLE CLOSE, BILLINGSHURST.	EXTENSION- EXISTING PLAN AND ELEVATIONS.	**ALAN RYRIE.** Telephone; 01293 452692.	PE 01.