



GROUND FLOOR PLAN.

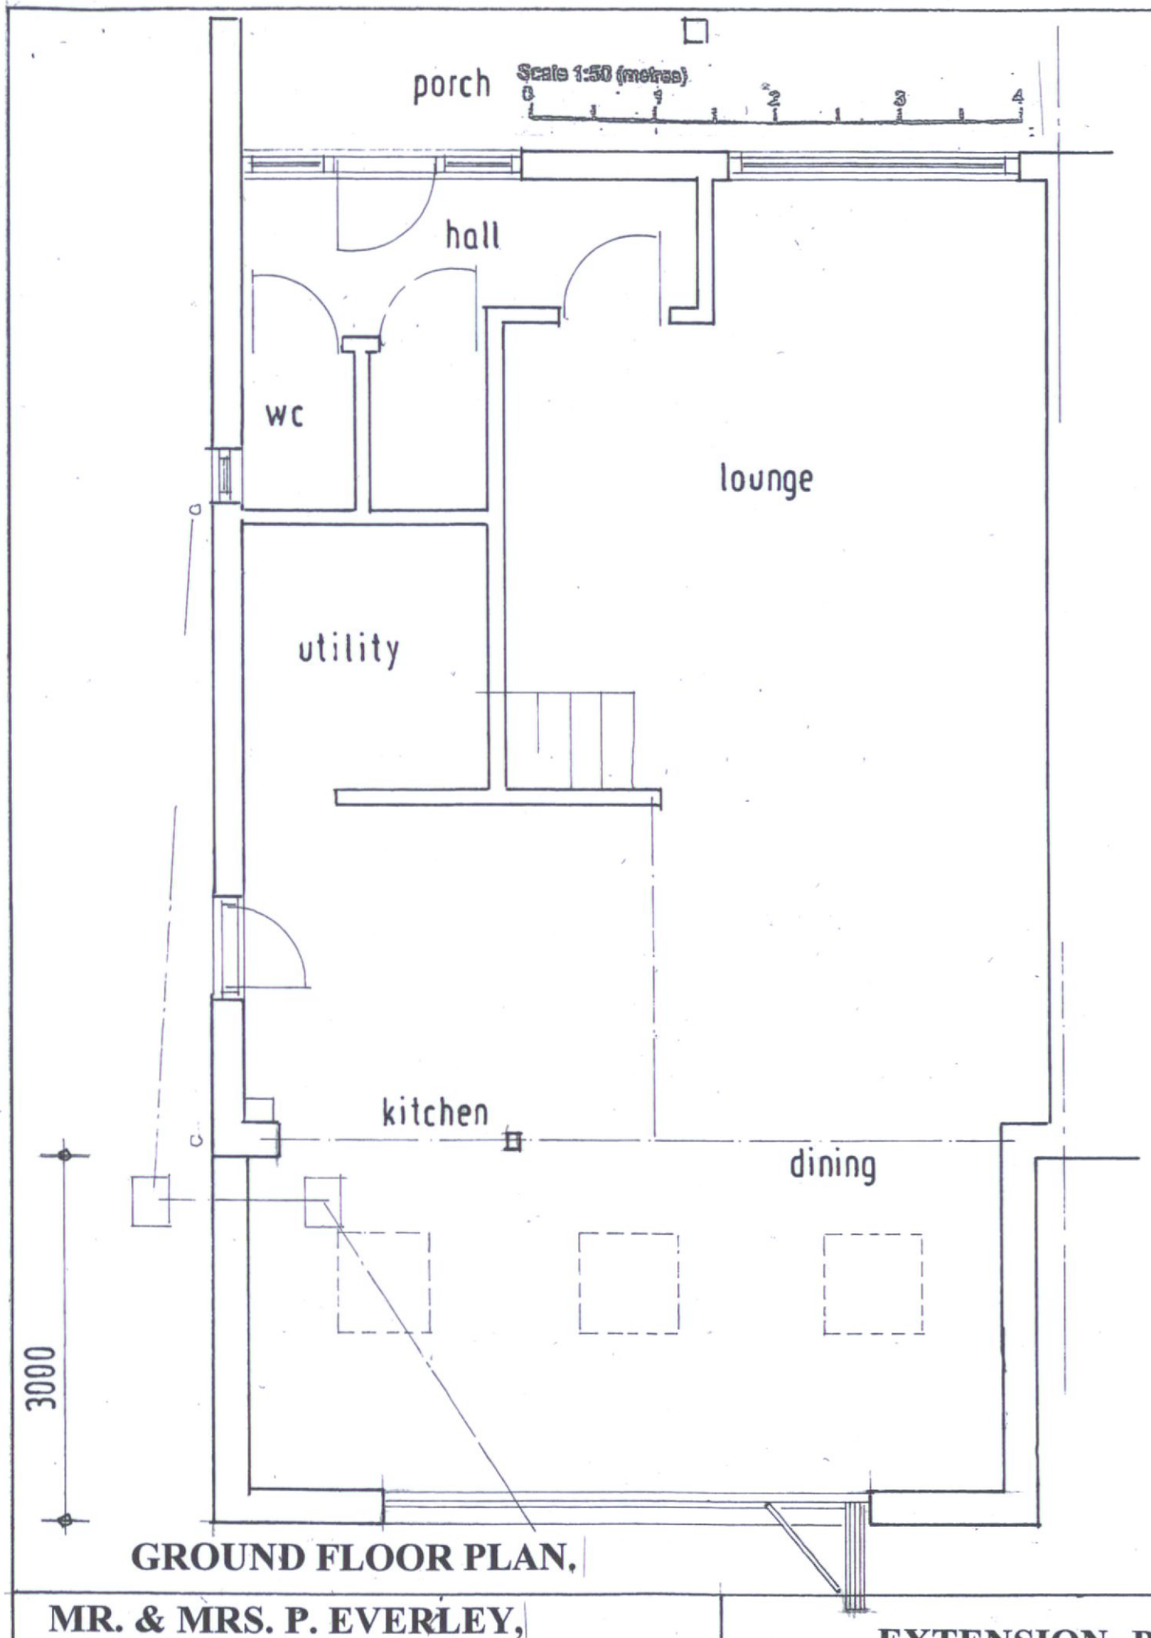

NORTH WEST.

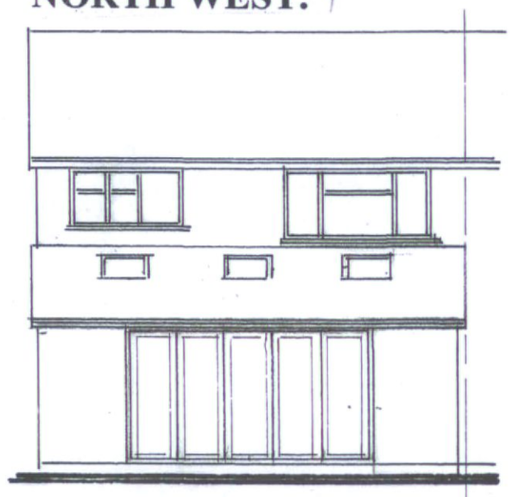

SOUTH WEST.



SOUTH EAST.

Scale 1:100 (metres)
0 1 2 3 4 5 6 7 8

NOTE; All external materials to match existing as near as is possible in colour and texture.

MR. & MRS. P. EVERLEY, 2, MAPLE CLOSE, BILLINGSHURST.	EXTENSION- PROPOSED PLAN AND ELEVATIONS.	**ALAN RYRIE.** Telephone; 01293 452692.	PE 02.