

type the complete path! – xref's loaded in file:

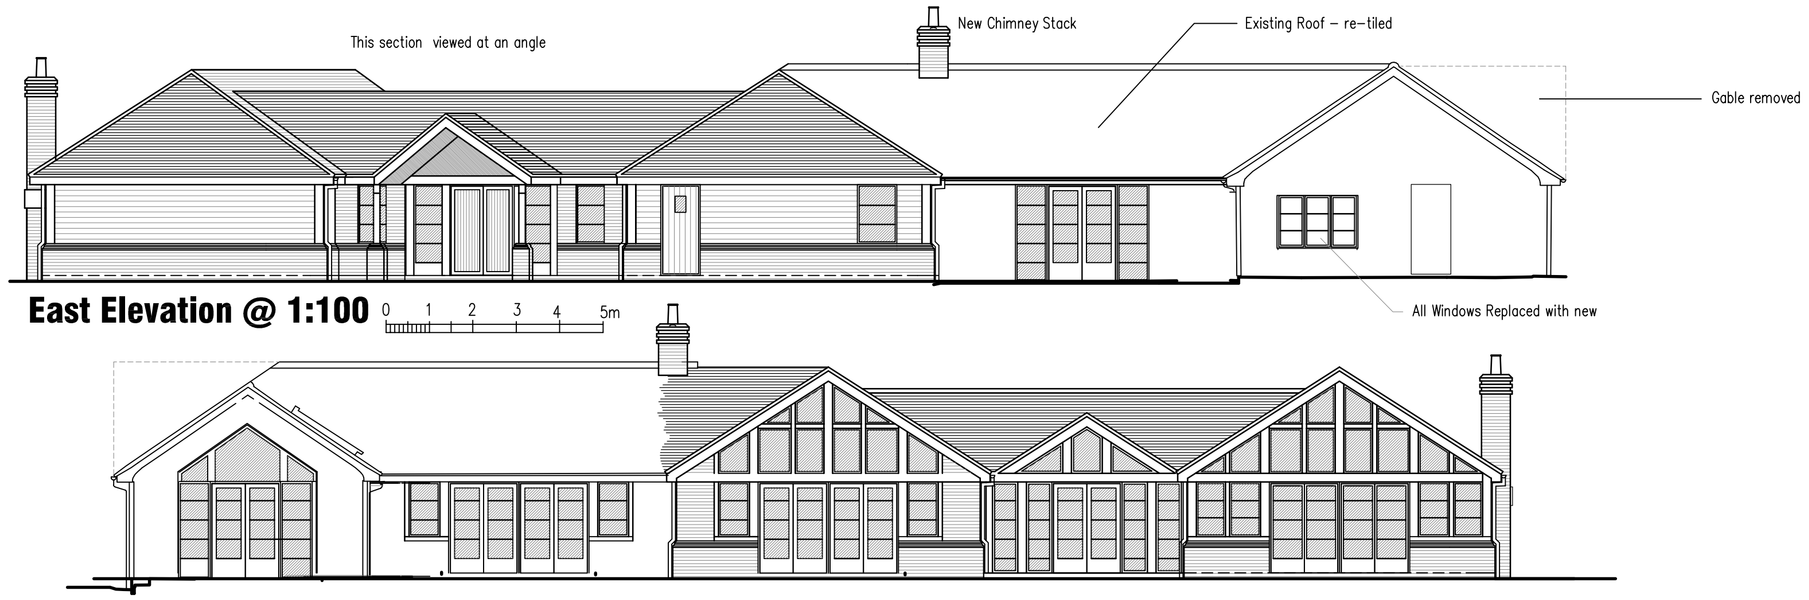

East Elevation @ 1:100

West Elevation @ 1:100

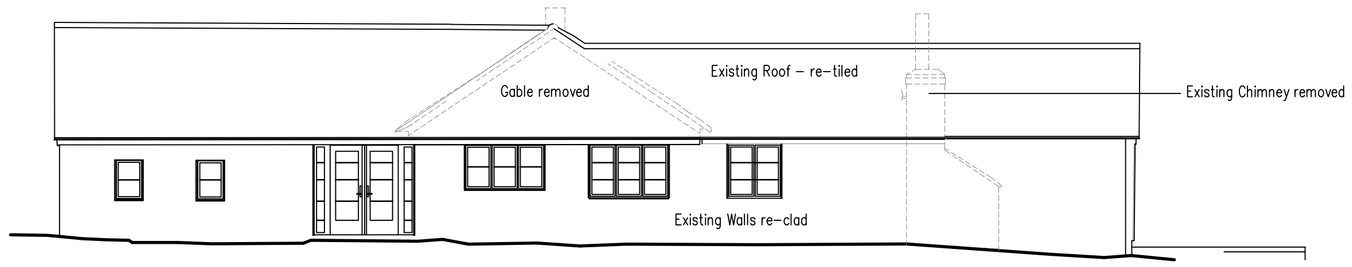


North Elevation @ 1:100




South Elevation @ 1:100



Block Plan @ 1:500

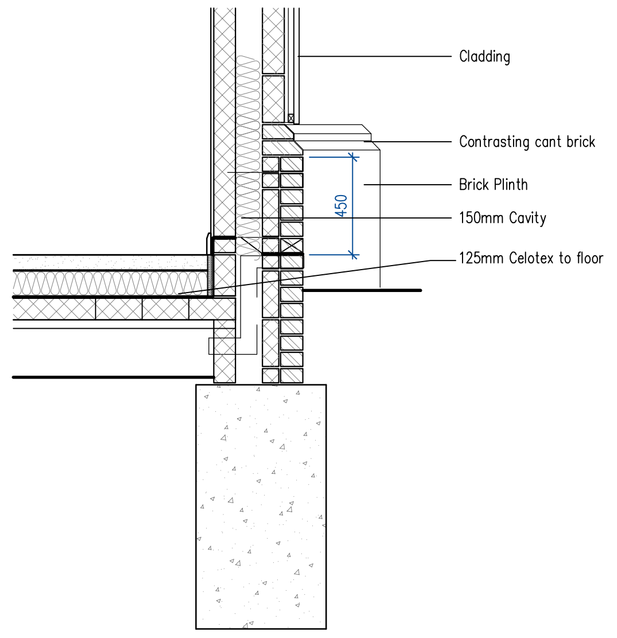


Detailed Section @1:20

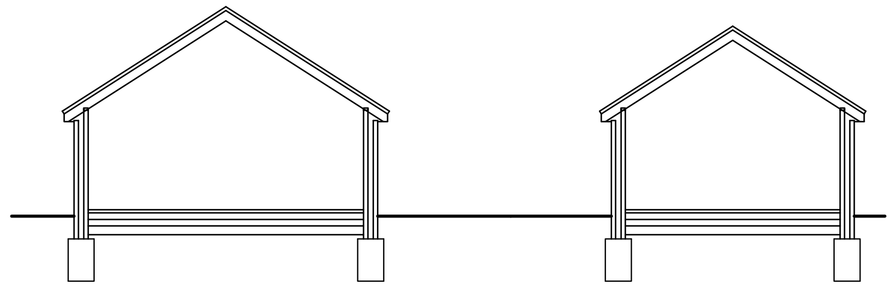

Main Section @ 1:100

Section thro' Proch / Entrance @ 1:100

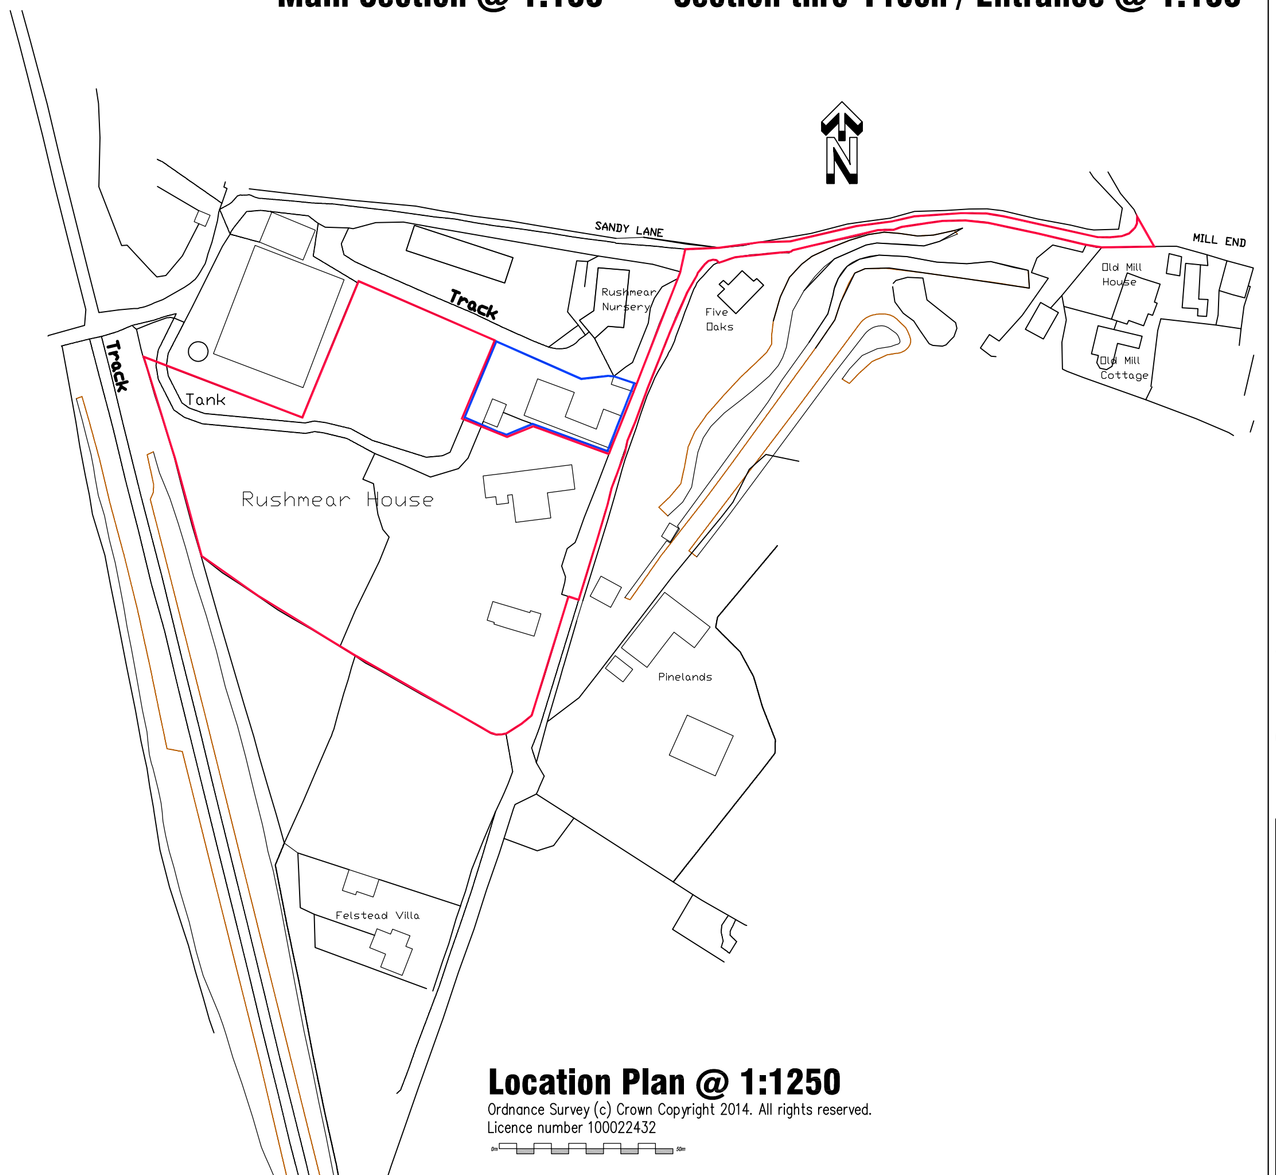

Location Plan @ 1:1250

Ordnance Survey (c) Crown Copyright 2014. All rights reserved.
Licence number 100022432

1. CONTRACTOR IS RESPONSIBLE FOR ALL SETTING OUT AND MUST CHECK DIMENSIONS ON SITE BEFORE WORK IS PUT IN HAND
2. WRITTEN DIMENSIONS ONLY TO BE TAKEN THIS DRAWING MUST NOT BE SCALED Drawing CAN be scaled for Planning
3. ARCHITECT TO BE IMMEDIATELY NOTIFIED OF SUSPECTED OMISSIONS OR DISCREPANCIES

	REVISIONS	
A	Amended to clients Comments	27.10.23
B	Amended to clients comments	09.11.23
C	Amended to clients comments	13.11.23
D	Amended to clients comments	30.07.24
E	Planning Issue	07.08.24
F	Red Line amended	19.08.24

JNA ARCHITECTS
CHARTERED ARCHITECTS
14a Brighton Road, Southgate
Crawley, West Sussex, RH10 6AA
Tel: 01293 439323 FAX: 01293 530160
www.jna-architects.co.uk

PROJECT
Mr and Mrs Warren
Rushmear House
Sandy Lane, Henfield
BN5 9UX

Planning
Elevations and Block Plans

SCALE	DRG. NO.	REV.
as shown @A1	J1682–02	F
DATE: Oct '23		
DRAWN: JN		