



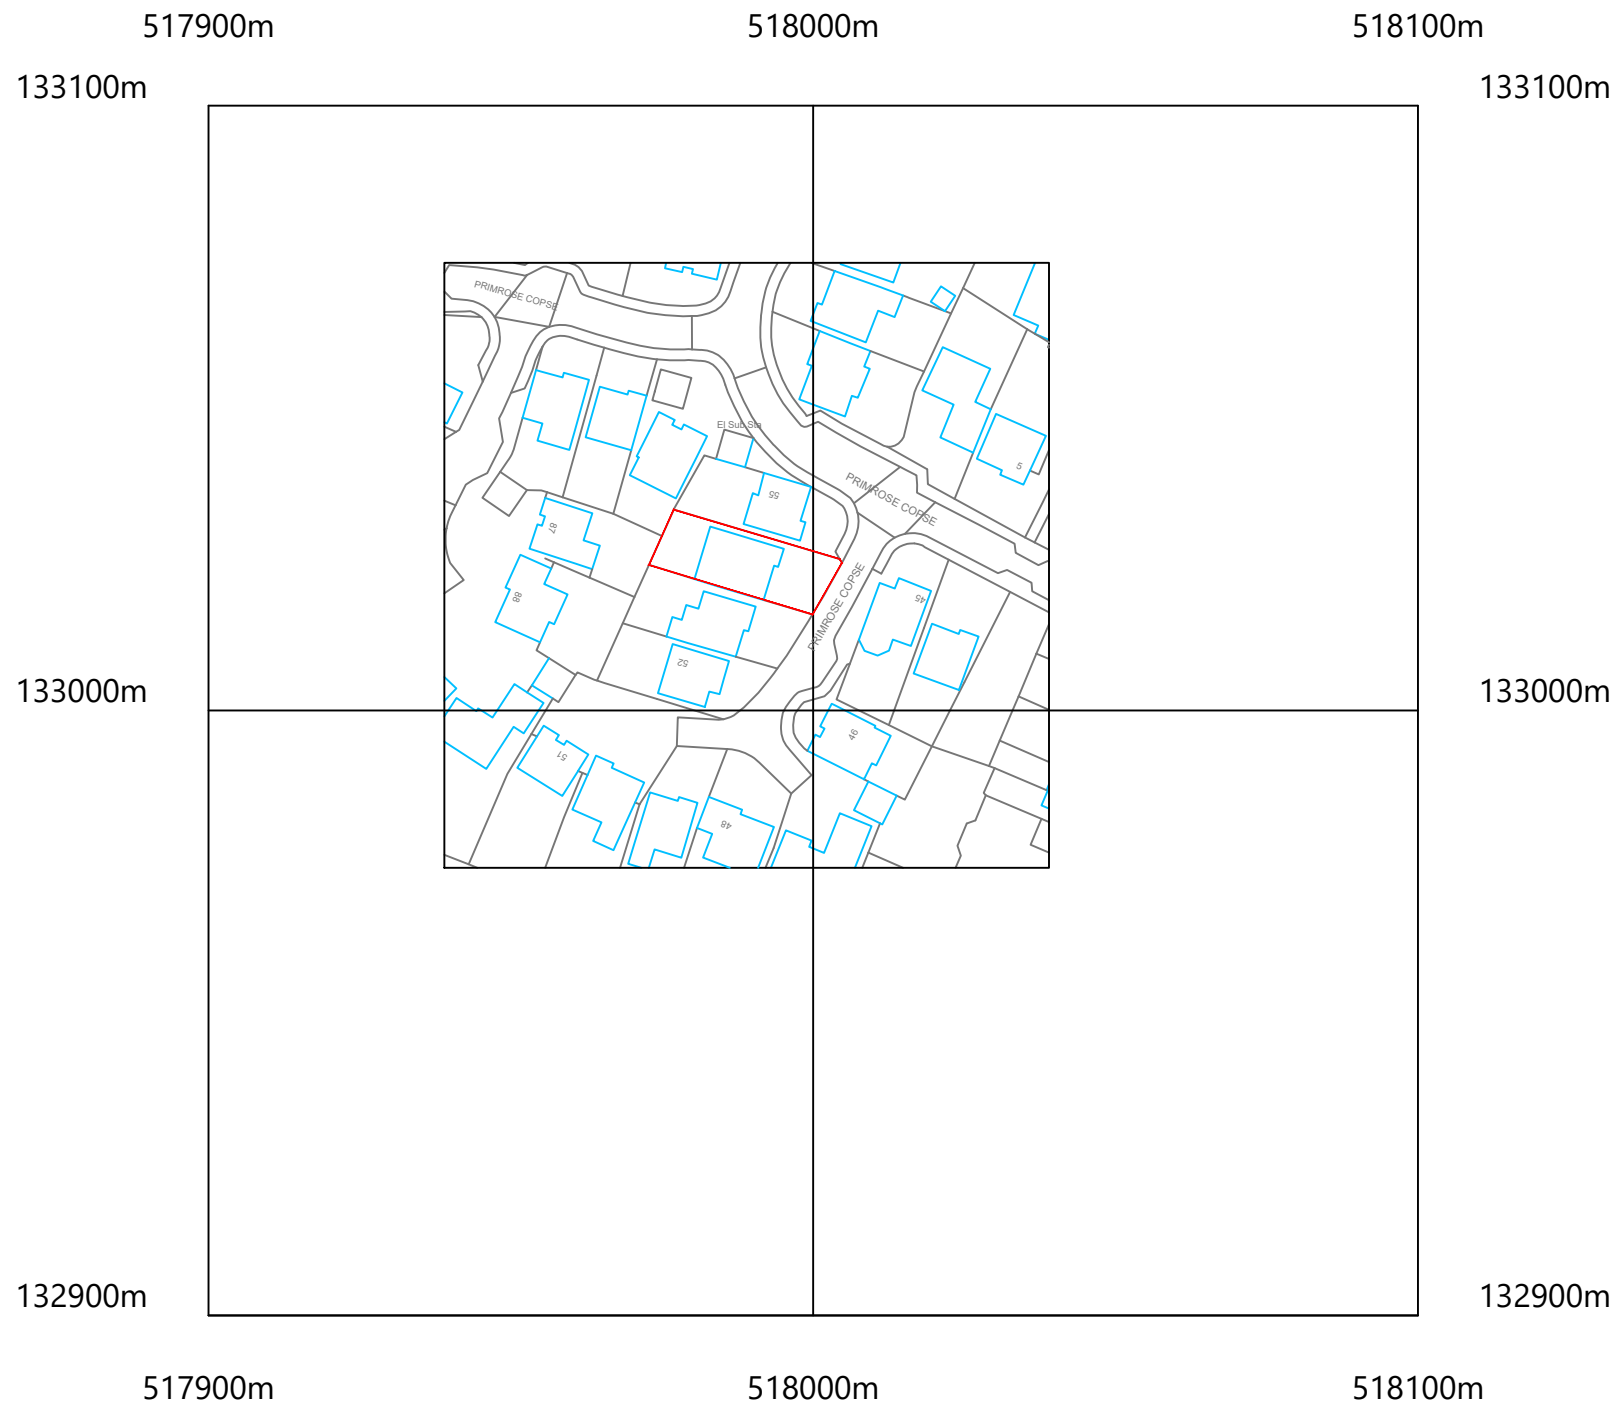

©Crown Copyright and database rights 2026 OS Licence no. AC0000849896

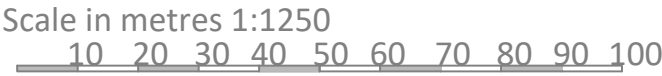



Mount View
Tattenham Crescent
Epsom
KT18 5NU

T 07402981208
E jack@commercialdrawing.com
W www.commercialdrawing.com

Drawing Title
Location Plan

Project
54 Primrose Copse Horsham RH12 5PZ

Client
Mr & Mrs Newton

Scale @ A3	Issue Date	Drawn By
1:1250	01/05/2026	JT
Job No.	Drawing No.	Revision
PRC54/2026	009	

Notes
Contractors should not scale or use the dimensions shown on this drawing. Any dimensions should be verified from the contractors own measurements taken on site before any the manufacture or installation of any materials. This drawing is the property of CDS Ltd. it should not be copied or issued without their consent.