

existing front elevation

scale 1:100

0 1 2 5

existing rear elevation

scale 1:100

0 1 2 5

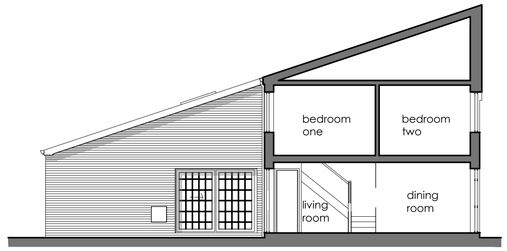

existing side elevation/section A-A

scale 1:100

0 1 2 5

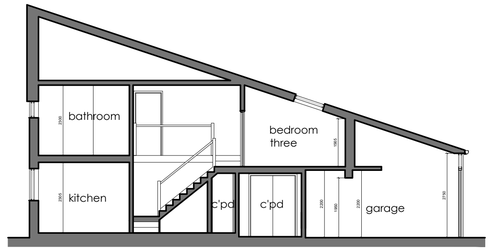

existing section B-B

scale 1:100

0 1 2 5

notes

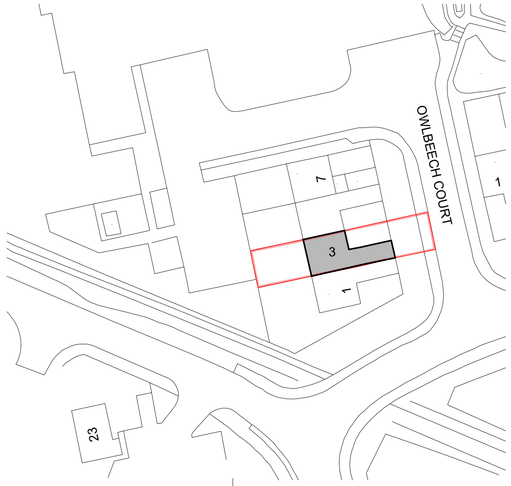

existing site plan

Scale1:500

0 2 5 10 20

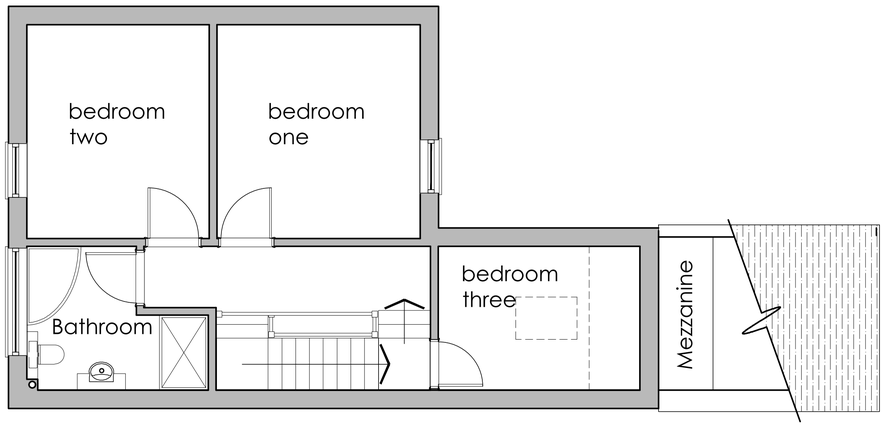

existing **first** floor plan

Scale1:50

0 0.5 1 2.5

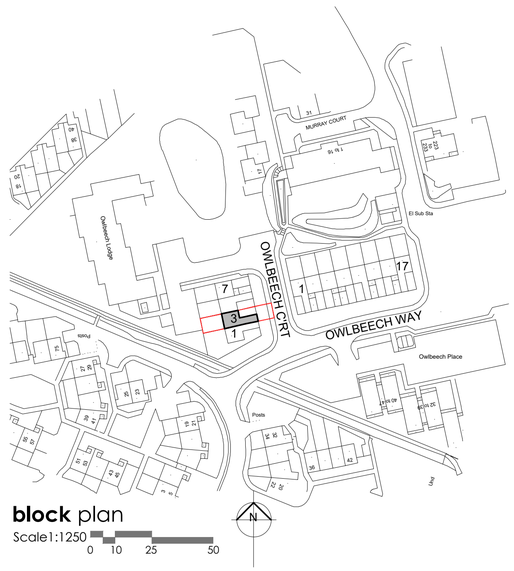

block plan

Scale1:1250

0 10 25 50

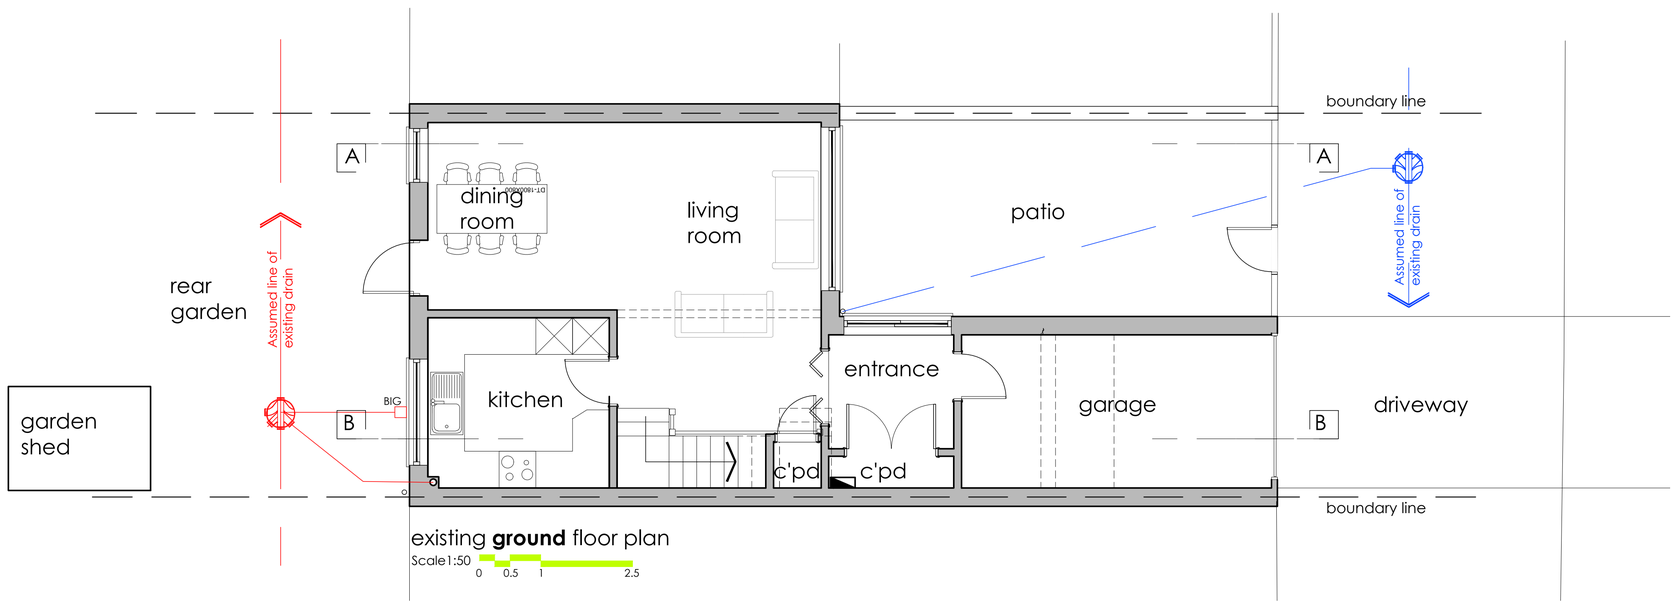

existing **ground** floor plan

Scale1:50

0 0.5 1 2.5

revisions drawn

planning issue

project

Proposed conversion of garage at 3 Owlbeech Court, Horsham RH13 6PW for Mr & Mrs. A.Acraman

title

Existing floor plans, elevation , site and block plan

scale @ A1	date	
as shown	April '25	
job number	drawing number	revision
0125/001	PL01	-