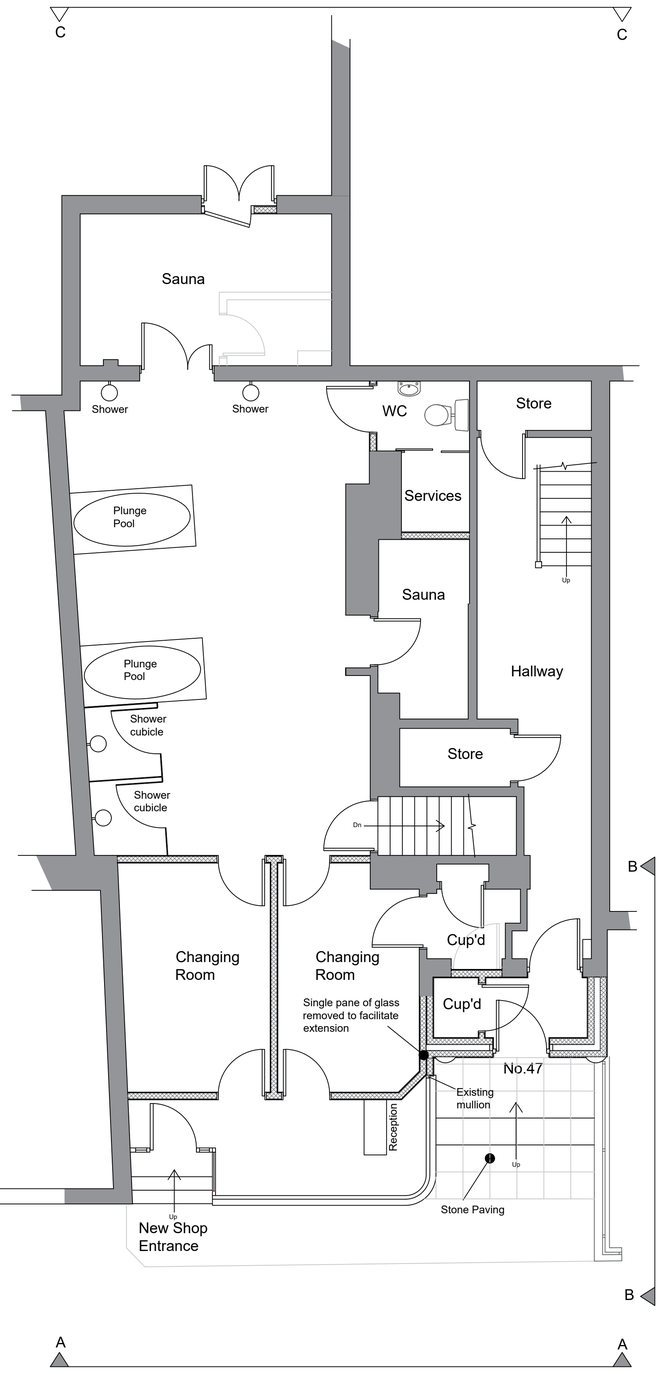

Proposed Ground Floor Layout (Scale 1:50)



Proposed Rear Elevation (Scale 1:20)

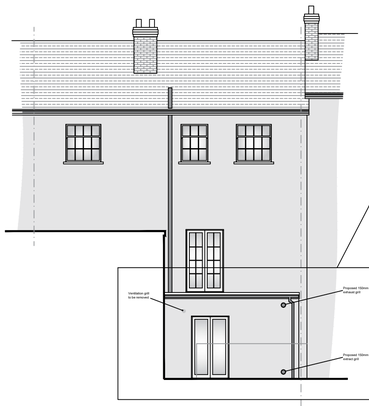

Proposed Rear Elevation C - C (Scale 1:100)

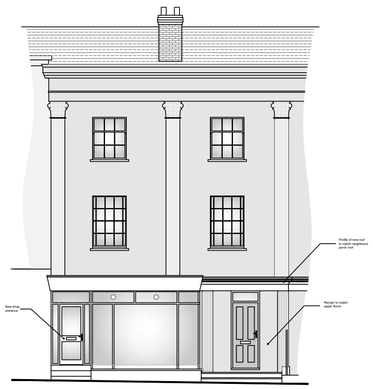

Proposed Front Elevation A - A (Scale 1:100)

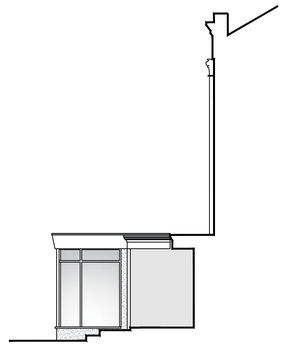

Proposed Side Elevation B - B (Scale 1:100)

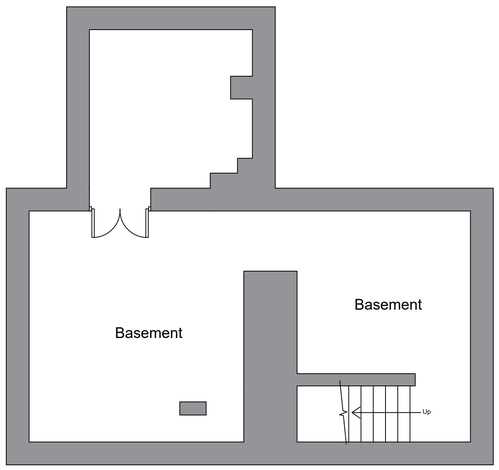

Proposed Basement (Scale 1:50)

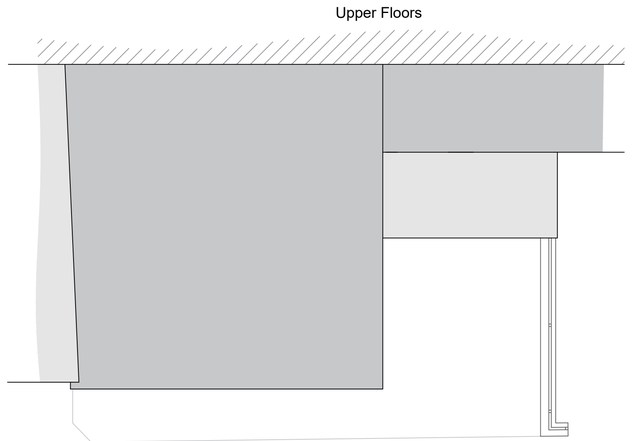

Proposed Roof Plan (Scale 1:50)

Scale Bar (1:50)

0m 5m

D	Sept 26	Rear Elevation added
C	June 26	Internal layout revised
B	May 26	Internal layout revised
A	Feb 26	Shop entrance amended

revisions

DOWNSVIEW ASSOCIATES
Chartered Surveyors

Little Acorns, Hampers Lane, Storrington, West Sussex, RH20 3HZ
Tel: 01903 746587 Mob: 7525 844665
Email: mail@downsview-surveyors.co.uk

RICS

address
47 London Road
Horsham
West Sussex

project
Proposed Change of use, porch extension and alterations

title
Proposed layouts and elevations

scale	date	revision
As noted @ A1	Jan 2026	D

drawing number
2025.490.02