


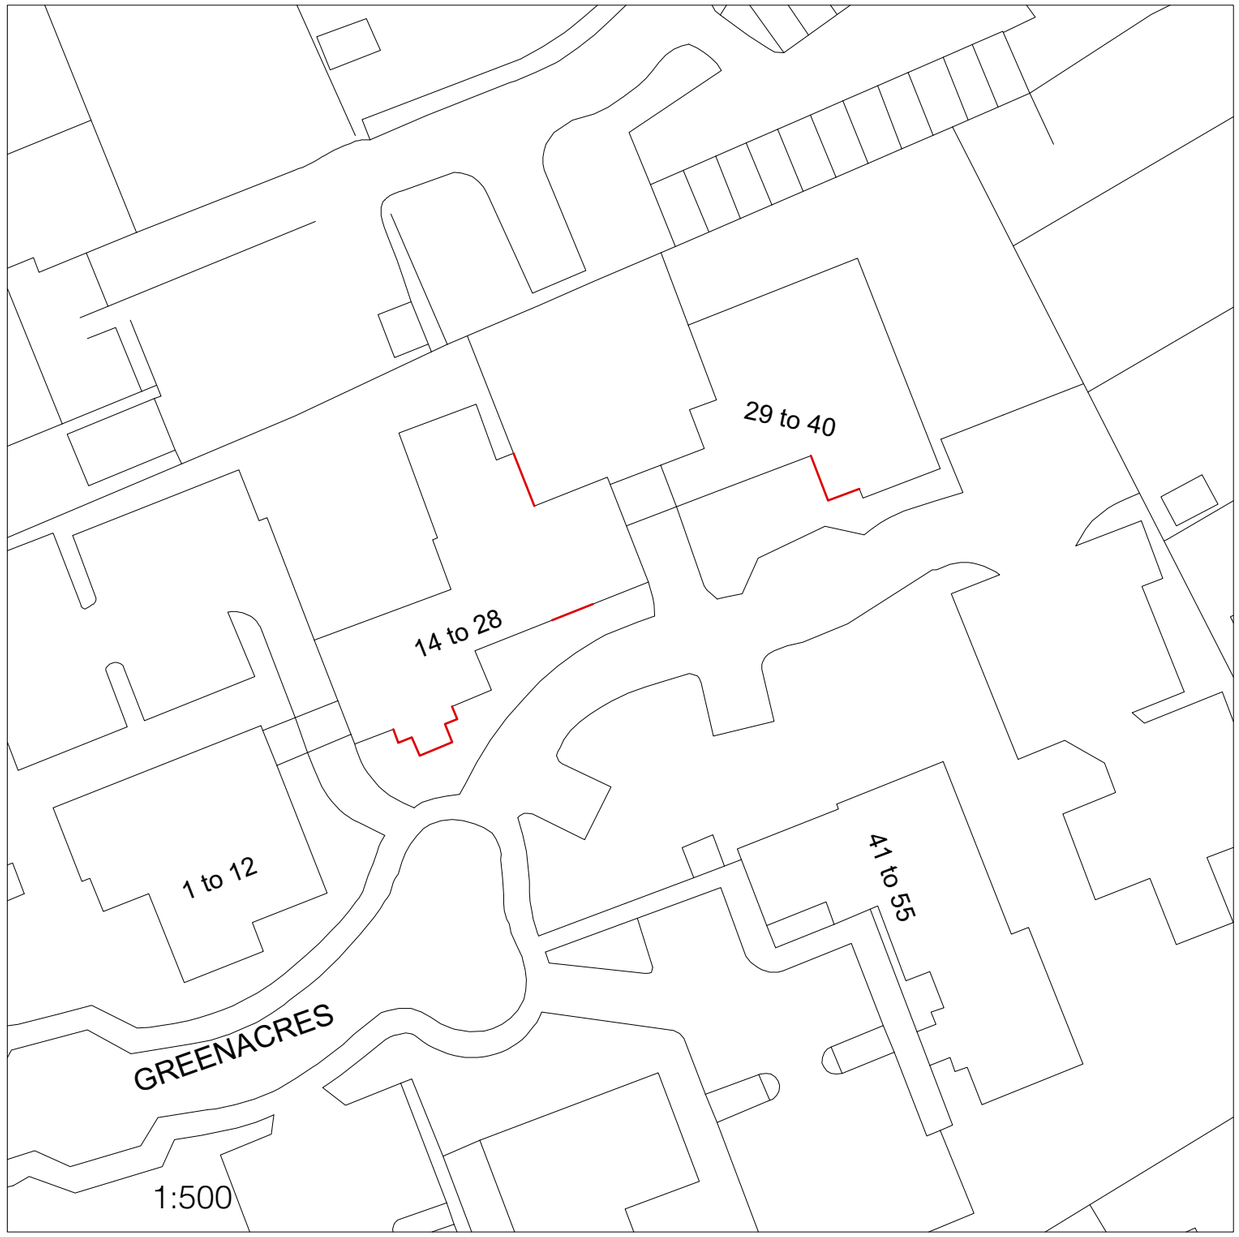

20 0 20 40 60 80 100

Metres

N

Scale 1:1250

N

Block Plan Elevations requiring replacement windows lined red

000 10.0 20.0 30.0 40.0 50.0 M

Production Date: 07 September 2023

Top Left: 517264.314 131880.777 Bottom Right: 517364.314 131780.777

© Crown copyright and database rights 2023 Ordnance Survey OS100035409.

Reproduction in whole or in part is prohibited without the permission of Ordnance Survey

Sheet No. D 0923/667/01

Scales:
AS NOTED

Notes:

Project Name:
Replacement Communal Doors Windows, Facia Soffits

Date: 07/09/2023

Client:
Greenacres (Horsham 3) Managment Company Ltd

Site Address:
14-40 Greenacres
Horsham
RH12 2TA

PB PROPERTIES
the design to build on

Paul Maggs MCIAT

Hazelwood, Harbolets Road,
West Chltington RH20 2LG

Tel: 01798 813298

paul@pbproperties.co.uk
www.pbproperties.co.uk

Drawings produced using Vectorworks CAD. Only written dimensions to be respected. Copyright protected to PB Properties

CIAT
CHARTERED PRACTICE