




1 Front Elevation - Existing
1 : 50

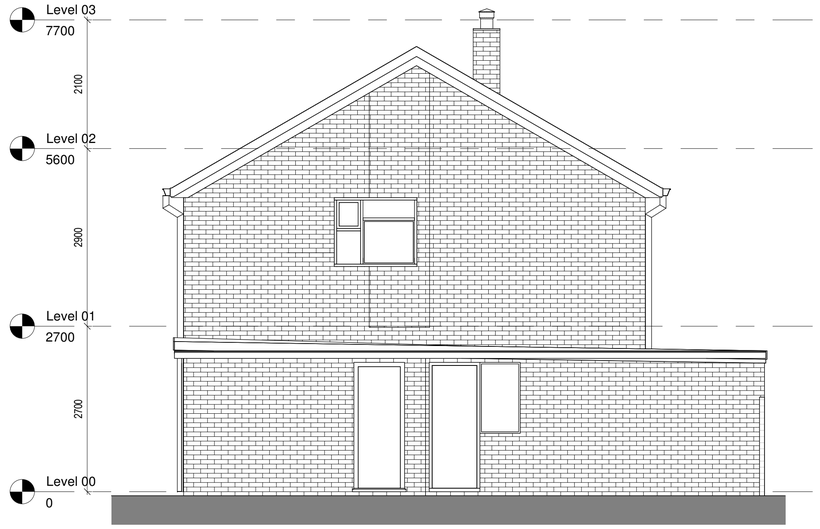

2 South Elevation - Existing
1 : 50

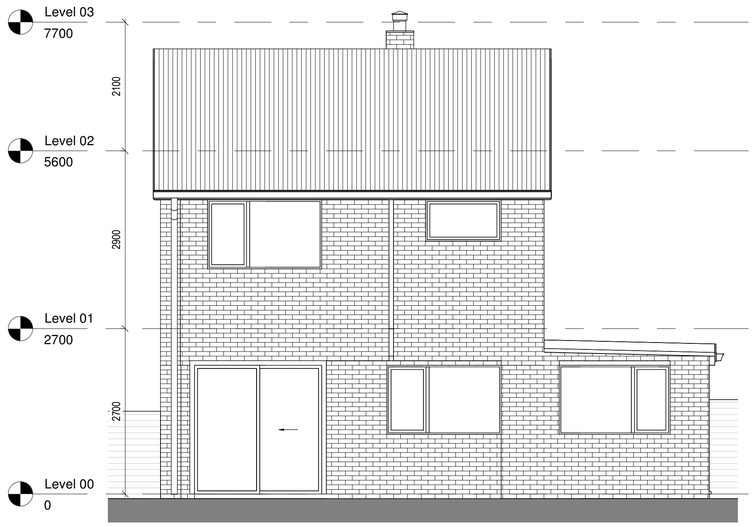

3 Rear Elevation - Existing
1 : 50

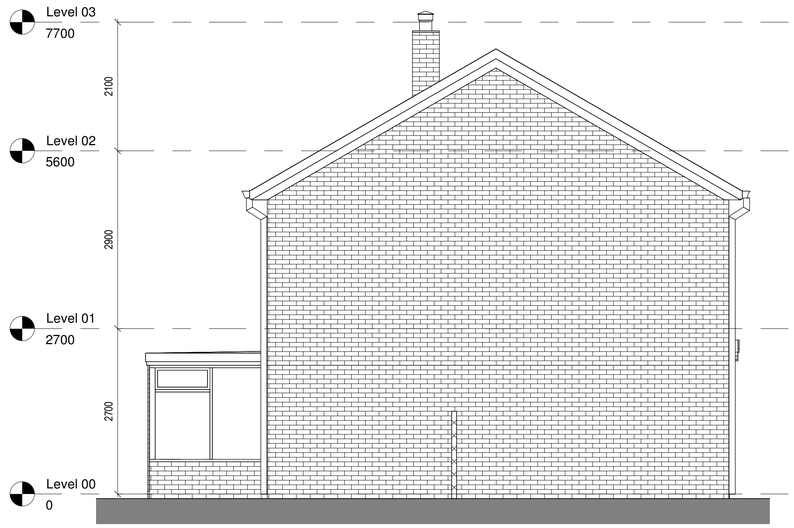

4 North Elevation - Existing
1 : 50

0 1 m 5 m

rev	description	drawn	checked	date
A	Revision 1	LDV	LDV	05/11/24

revisions

status: PRELIMINARY

This drawing is protected under The Copyright, Designs and Patents Act 1988. This drawing is produced for PLANNING PURPOSES ONLY and is not to be used for construction.

LDV Architecture
39 PLOVERS ROAD
HORSHAM, WEST SUSSEX
RH13 5PD

TELEPHONE + 44 (0)1403 541 586

EMAIL INFO@LDVARCHITECTURE.CO.UK

client: Mr & Mrs COOMBES

project: 6 THE MARTS

title: EXISTING ELEVATIONS

scale: 1 : 50 @ A1

date: 01/11/24

drawn: LDV

checked: LDV

job no: P2422

drawing no: (03)-001

revision: A