

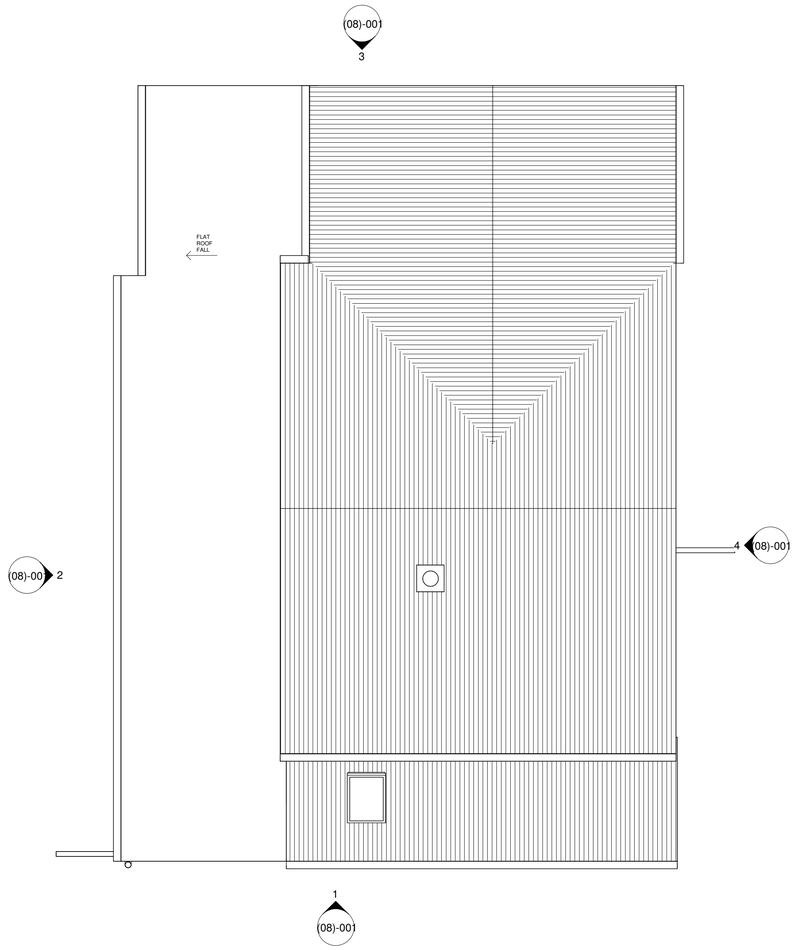


1 Roof Plan - Proposed
1 : 50

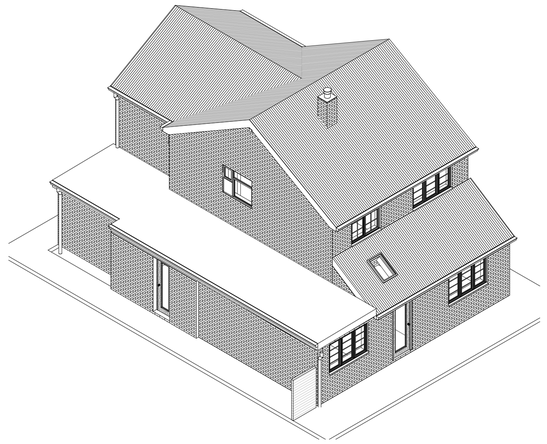

2 3D - Proposed 1

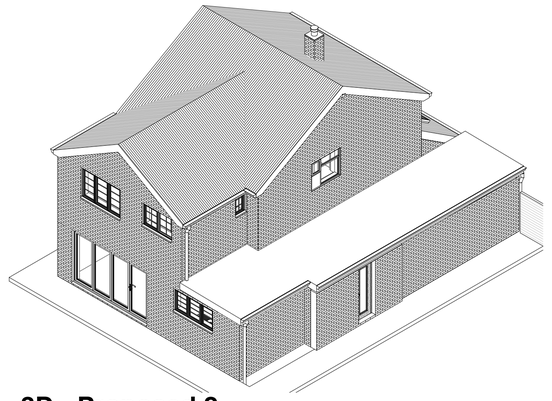

3 3D - Proposed 2

rev	description	drawn	checked	date
G	Revision 8	LDV	LDV	24/04/25
F	Revision 7	LDV	LDV	04/02/25
E	Revision 6	LDV	LDV	05/12/24
D	Revision 5	LDV	LDV	26/11/24
C	Revision 3	LDV	LDV	26/11/24
B	Revision 2	LDV	LDV	19/11/24
A	Revision 1	LDV	LDV	05/11/24

revisions

status: PRELIMINARY

This drawing is protected under The Copyright, Designs and Patents Act 1988.
This drawing is produced for PLANNING PURPOSES ONLY and is not to be used for construction.

0 1 m 5 m

LDV Architecture
39 PLOVERS ROAD
HORSHAM, WEST SUSSEX
RH13 5PD

TELEPHONE + 44 (0)1403 541 586

EMAIL INFO@LDVARCHITECTURE.CO.UK

client: Mr & Mrs COOMBES

project: 6 THE MARTS

title: PROPOSED PLANS 2

scale: 1 : 50 @ A1

date: 01/11/24

drawn: LDV

checked: LDV

job no: P2422

drawing no: (07)-002

revision: G