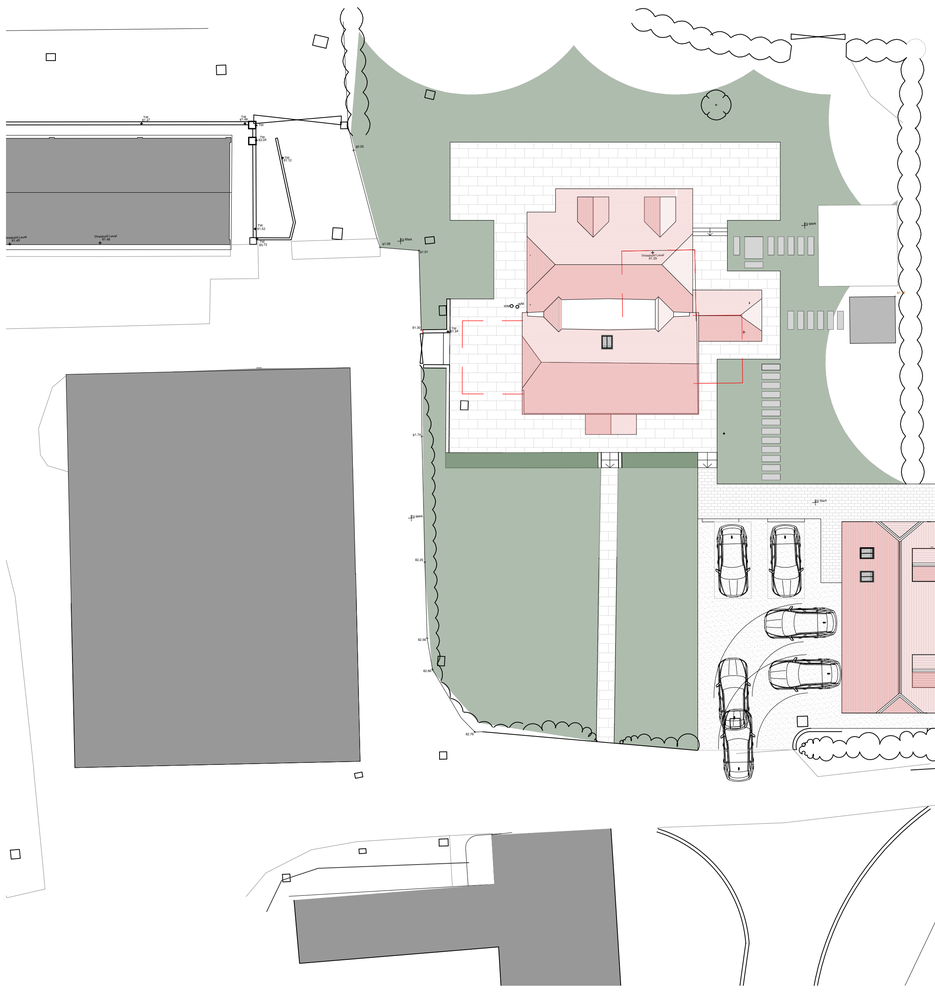


SITE PLAN - AS PROPOSED

SCALE @ 1:200 ON AN A1 SHEET

SITE PLAN - AS PROPOSED

SCALE @ 1:100 ON AN A1 SHEET

0m 2m 4m 6m 8m 10m

SCALE 1:100 @ A1

FOR PLANNING PURPOSES ONLY

NOT FOR CONSTRUCTION

N

W E

S

REV.	DATE.	BY.	AMENDMENT.	CHK.
B.	10.06.25.	AE.	Amend garage roof plan	GB.
A.	10.02.25.	AE.	Update Roof Plan to include hipped roofs.	GB.

PLANNING

NOTES.
DO NOT SCALE OFF THIS DRAWING UNLESS FOR PLANNING PURPOSES.

CHECK ALL DIMENSIONS ON SITE BEFORE ANY WORK IS COMMENCED.

ALL GOODS MATERIALS AND WORKMANSHIP MUST CONFORM WITH CURRENT BUILDING REGULATIONS, BRITISH STANDARDS AND CODES OF PRACTICE.

COPYRIGHT OF THIS DRAWING IS RETAINED BY GOULD PROPERTY CONSULTANTS LLP T/A GOULD BAXTER AND IT MUST NOT BE REPRODUCED WITHOUT WRITTEN CONSENT.

gould baxter

2 Lucastes Mews, Paddockhall Road,
Haywards Heath,
West Sussex, RH16 1HE

(01444) 452604
hh@gouldbaxter.co.uk
www.gouldbaxter.co.uk

CLIENT.

Mr & Mrs Clark

PROJECT.

Cider Mill Farm Cottages
Knob Hill
Warnham
RH12 3SN

DRAWING.

Site Plan As Proposed

DATE.	SCALE AT A1.	DRAWN BY.	CHECKED BY.
23.09.2024	Varies	AE	MC

JOB NO.	DRAWING NO.	REV.
GH516	DP.13	B