SITE LOCATION

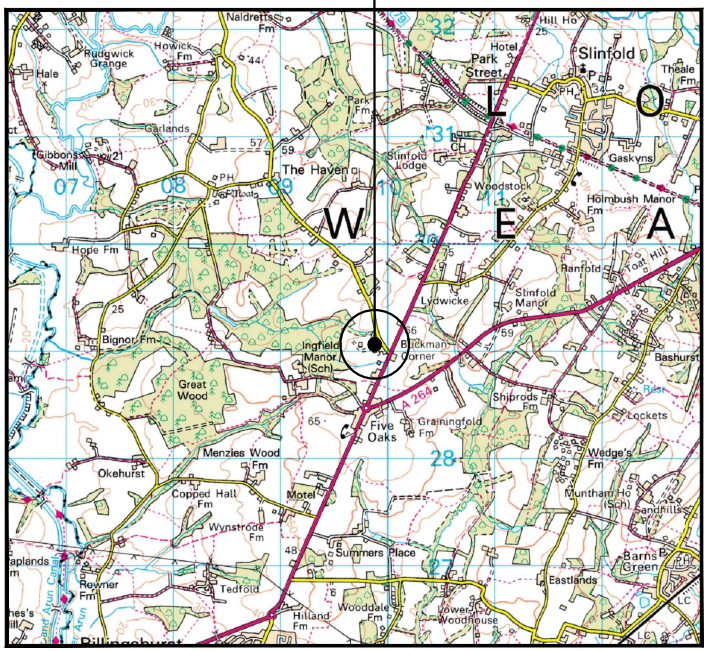

0 500 1000 1500 2000 2500m
1:50000

SITE LOCATION
(Scale 1:50000)
Ordnance Survey map extract
based upon Landranger map series
with the permission of the controller of
His Majesty's Stationery Office
Licence No. 100022432
Crown copyright.



SITE PHOTOGRAPH

N
W E
S

= Right of Access
= Public Access Route

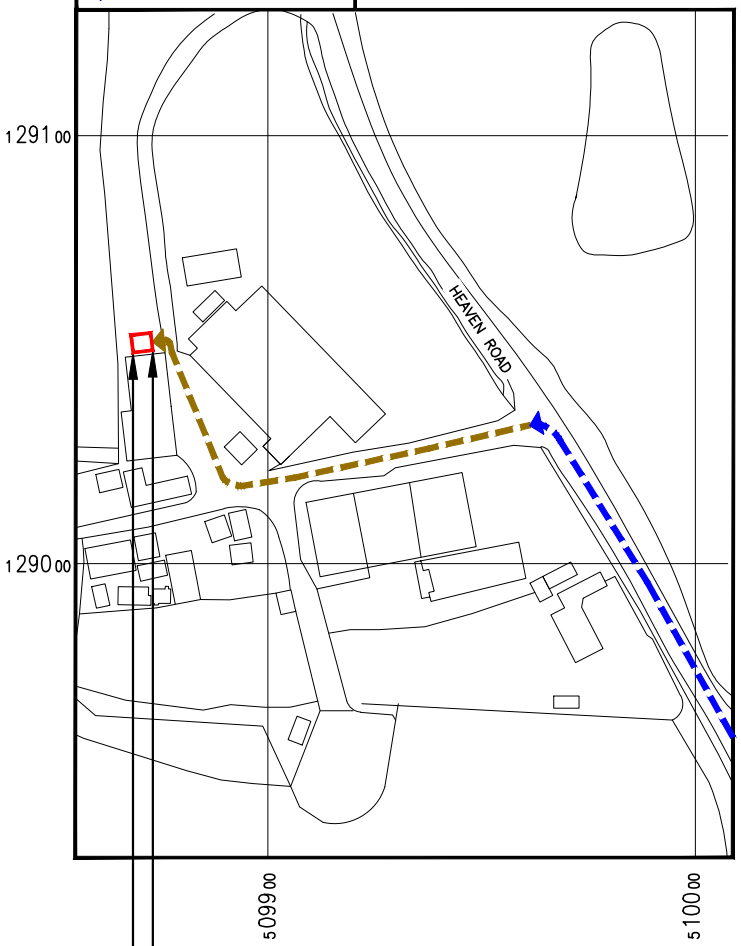

rooks.instilled.supported

SITE LOCATION

DETAILED SITE LOCATION
(Scale 1:1250)
Based upon Ordnance Survey map extract
with the permission of the Controller of
His Majesty's Stationery Office.
Crown copyright.
Licence No. 100022432

0 12.5 25 37.5 50 62.5m
1:1250

ALL DIMENSIONS ARE IN mm UNLESS NOTED OTHERWISE

N.G.R E: 509871 N: 129049

DIRECTIONS TO SITE:

HEAD WEST ON M23, AT JUNCTION 11, TAKE THE A264 EXIT TO HORSHAM/PEASE POTTAGE SERVICES, AT PEASE POTTAGE INTERCHANGE, TAKE THE 3RD EXIT ONTO A264, AT TOLLGATE HILL ROUNDABOUT, TAKE THE 2ND EXIT AND STAY ON A264, AT THE ROUNDABOUT, TAKE THE 1ST EXIT ONTO HORSHAM RD/A264, AT KILNWOOD VALE ROUNDABOUT, TAKE THE 2ND EXIT ONTO CRAWLEY RD/A264, AT FAYGATE ROUNDABOUT, TAKE THE 2ND EXIT AND STAY ON CRAWLEY RD/A264, AT MOORHEAD ROUNDABOUT, TAKE THE 2ND EXIT ONTO A264, AT RUSPER RD ROUNDABOUT, TAKE THE 2ND EXIT AND STAY ON A264, AT GREAT DAUX ROUNDABOUT, TAKE THE 1ST EXIT ONTO A24, AT ROBIN HOOD ROUNDABOUT, TAKE THE 2ND EXIT AND STAY ON A24, AT THE FLYOVER HIGH WOOD HILL INTERCHANGE, USE THE LEFT LANE TO FOLLOW SIGNS FOR A264 TOWARD GUILDFORD/A281/BOGNOR REGIS/A29, AT THE ROUNDABOUT, TAKE THE 3RD EXIT ONTO A264/A281, AT THE ROUNDABOUT, TAKE THE 1ST EXIT AND STAY ON A264/A281, AT THE ROUNDABOUT, TAKE THE 1ST EXIT ONTO FIVE OAKS RD/A264, AT FIVE OAKS ROUNDABOUT, TAKE THE 4TH EXIT ONTO STANE ST/A29, TURN LEFT ONTO HAVEN RD, TURN LEFT, TURN RIGHT, YOUR DESTINATION WILL BE ON THE LEFT SIDE

REV	MODIFICATION	BY	CH	DATE
1A	CONSTRUCTION ISSUE	EMF	BW	30/10/24

KTL

cornerstone

Cell Name	Opt.
FIVE OAKS SAW MILL	–

Cell ID No

CSID	✓ VF	– VMO2
12431729	85867_7	7619
– TM Cell ID	– N/A	– N/A
–	–	–

Site Address / Contact Details

FIVE OAKS SAW MILL
FIVE OAKS
BILLINGHURST
WEST SUSSEX
RH14 9BD

Drawing Title: SITE LOCATION MAPS

Purpose of issue: CONSTRUCTION — Dwg Rev: 1A

Drawing Number: 100

Surveyed By: KTL — Original Sheet Size: A3 — Pack Issue: 1A

Drawn:	Date:	Checked:	Date:
EMF	30/10/24	BW	30/10/24

SDNT0005 Version 2.2