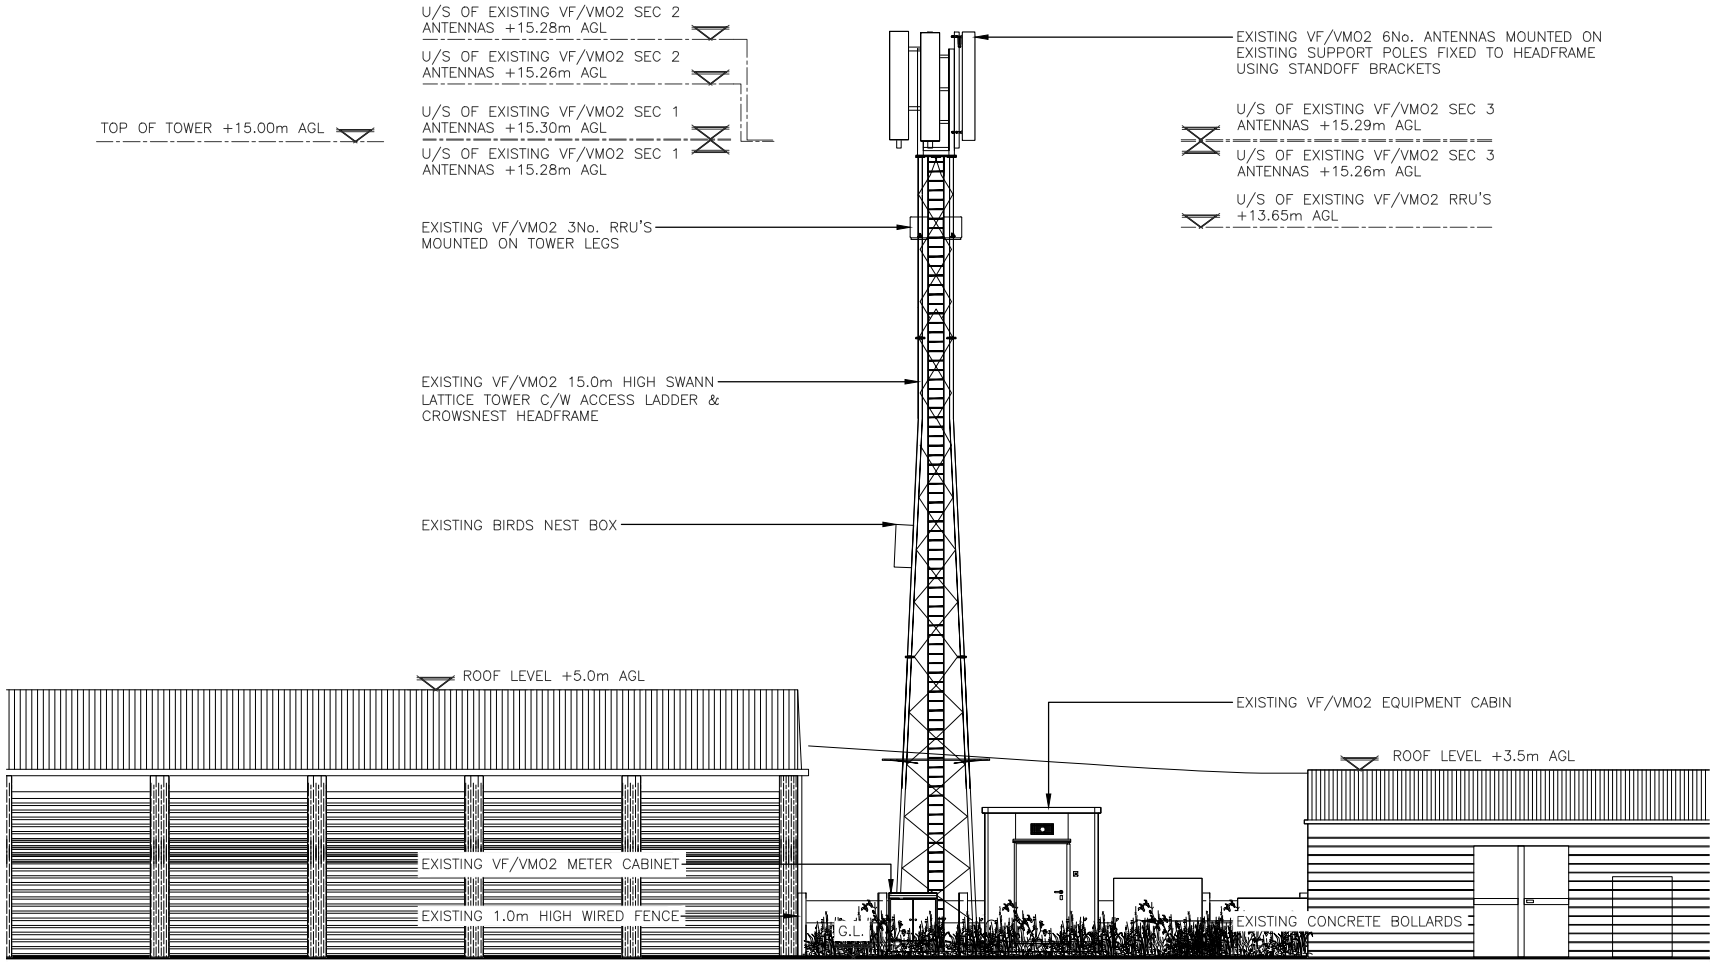


# EXISTING EAST ELEVATION
(1:100)

ALL DIMENSIONS ARE IN mm UNLESS NOTED OTHERWISE

N.G.R E: 509871 N: 129049

| REV | MODIFICATION | BY | CH | DATE |
|---|---|---|---|---|
| 1A | CONSTRUCTION ISSUE | EMF | BW | 30/10/24 |

| Cell Name | Opt. |
|---|---|
| FIVE OAKS SAW MILL | – |

Cell ID No

| CSID | ✓ VF | – VMO2 |
|---|---|---|
| 12431729 | 85867_7 | 7619 |
| – TM Cell ID | – N/A | – N/A |
| – | – | – |

Site Address / Contact Details

FIVE OAKS SAW MILL
FIVE OAKS
BILLINGHURST
WEST SUSSEX
RH14 9BD

Drawing Title: EXISTING SITE ELEVATION

Purpose of issue: CONSTRUCTION — Dwg Rev: 1A

Drawing Number: 300

| Surveyed By: | Original Sheet Size: | Pack Issue: |
|---|---|---|
| KTL | A3 | 1A |

| Drawn: | Date: | Checked: | Date: |
|---|---|---|---|
| EMF | 30/10/24 | BW | 30/10/24 |

SDNT0005 Version 2.2