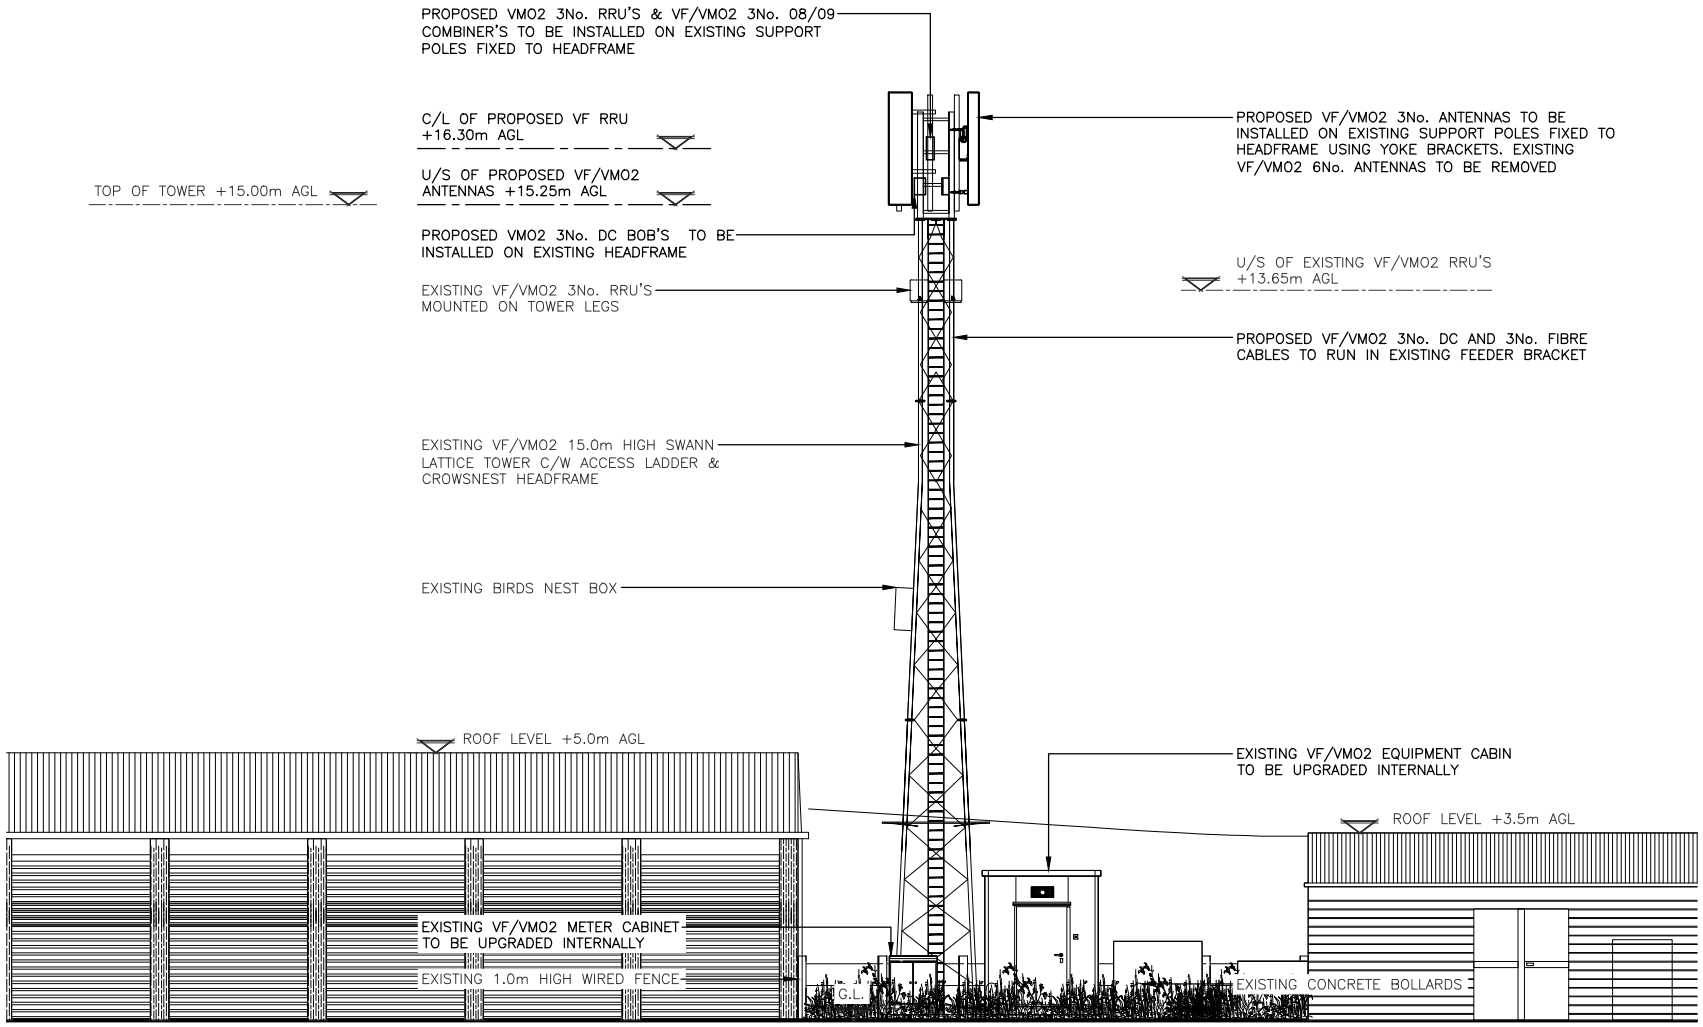

PROPOSED EAST ELEVATION
(1:100)

ALL DIMENSIONS ARE IN mm UNLESS NOTED OTHERWISE

N.G.R E: 509871 N: 129049

NOTES:

REV	MODIFICATION	BY	CH	DATE
1A	CONSTRUCTION ISSUE	EMF	BW	30/10/24

Cell Name	Opt.
FIVE OAKS SAW MILL	–

Cell ID No

CSID	✓ VF	– VMO2
12431729	85867_7	7619
– TM Cell ID	– N/A	– N/A
–	–	–

Site Address / Contact Details

FIVE OAKS SAW MILL
FIVE OAKS
BILLINGHURST
WEST SUSSEX
RH14 9BD

Drawing Title: PROPOSED SITE ELEVATION

Purpose of issue: CONSTRUCTION — Dwg Rev:

Drawing Number: 301 — 1A

Surveyed By:	Original Sheet Size:	Pack Issue:
KTL	A3	

Drawn:	Date:	Checked:	Date:	
EMF	30/10/24	BW	30/10/24	1A

SDNT0005 Version 2.2