ROOF ABOVE PLANT ROOM

SCALE

0m 1m 2m 3m 4m 5m 6m 7m 8m 9m 10m

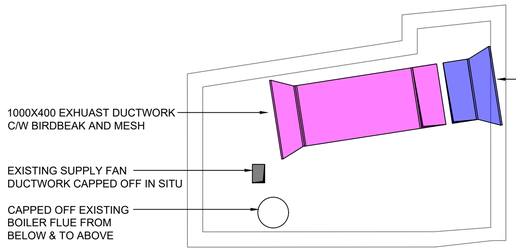

ALL NEW PLANT TO BE LINKED TO NEW BMS SYSTEM. SEE EQUIPMENT SCHEDULE FOR DETAILS.

ALL NEW PLANT REPLACED IN THE SAME LOCATION AS PREVIOUSLY INSTALLED TO ACCOMMODATE FOR STRUCTURAL WEIGHT OF NEW PLANT. SMALLER AHU AND REDUCTION IN CONDENSERS.

AHU TO BE ORDERED TO 'FLAT PACK AND REBUILD'.
LARGEST COMPONENTS:

THERMAL WHEEL 1250MM DIA X 250MM, 56KG
FAN 503MM X 570MM, 33KG

ALL EXISTING RISER DUCTWORK
TO REMAIN AND TO BE CLEANED

PLINTH TO BE BUILT OUT TO SUIT LOCATION OF NEW UNIT.
FULL DETAILS TO BE DETERMINED ON SITE

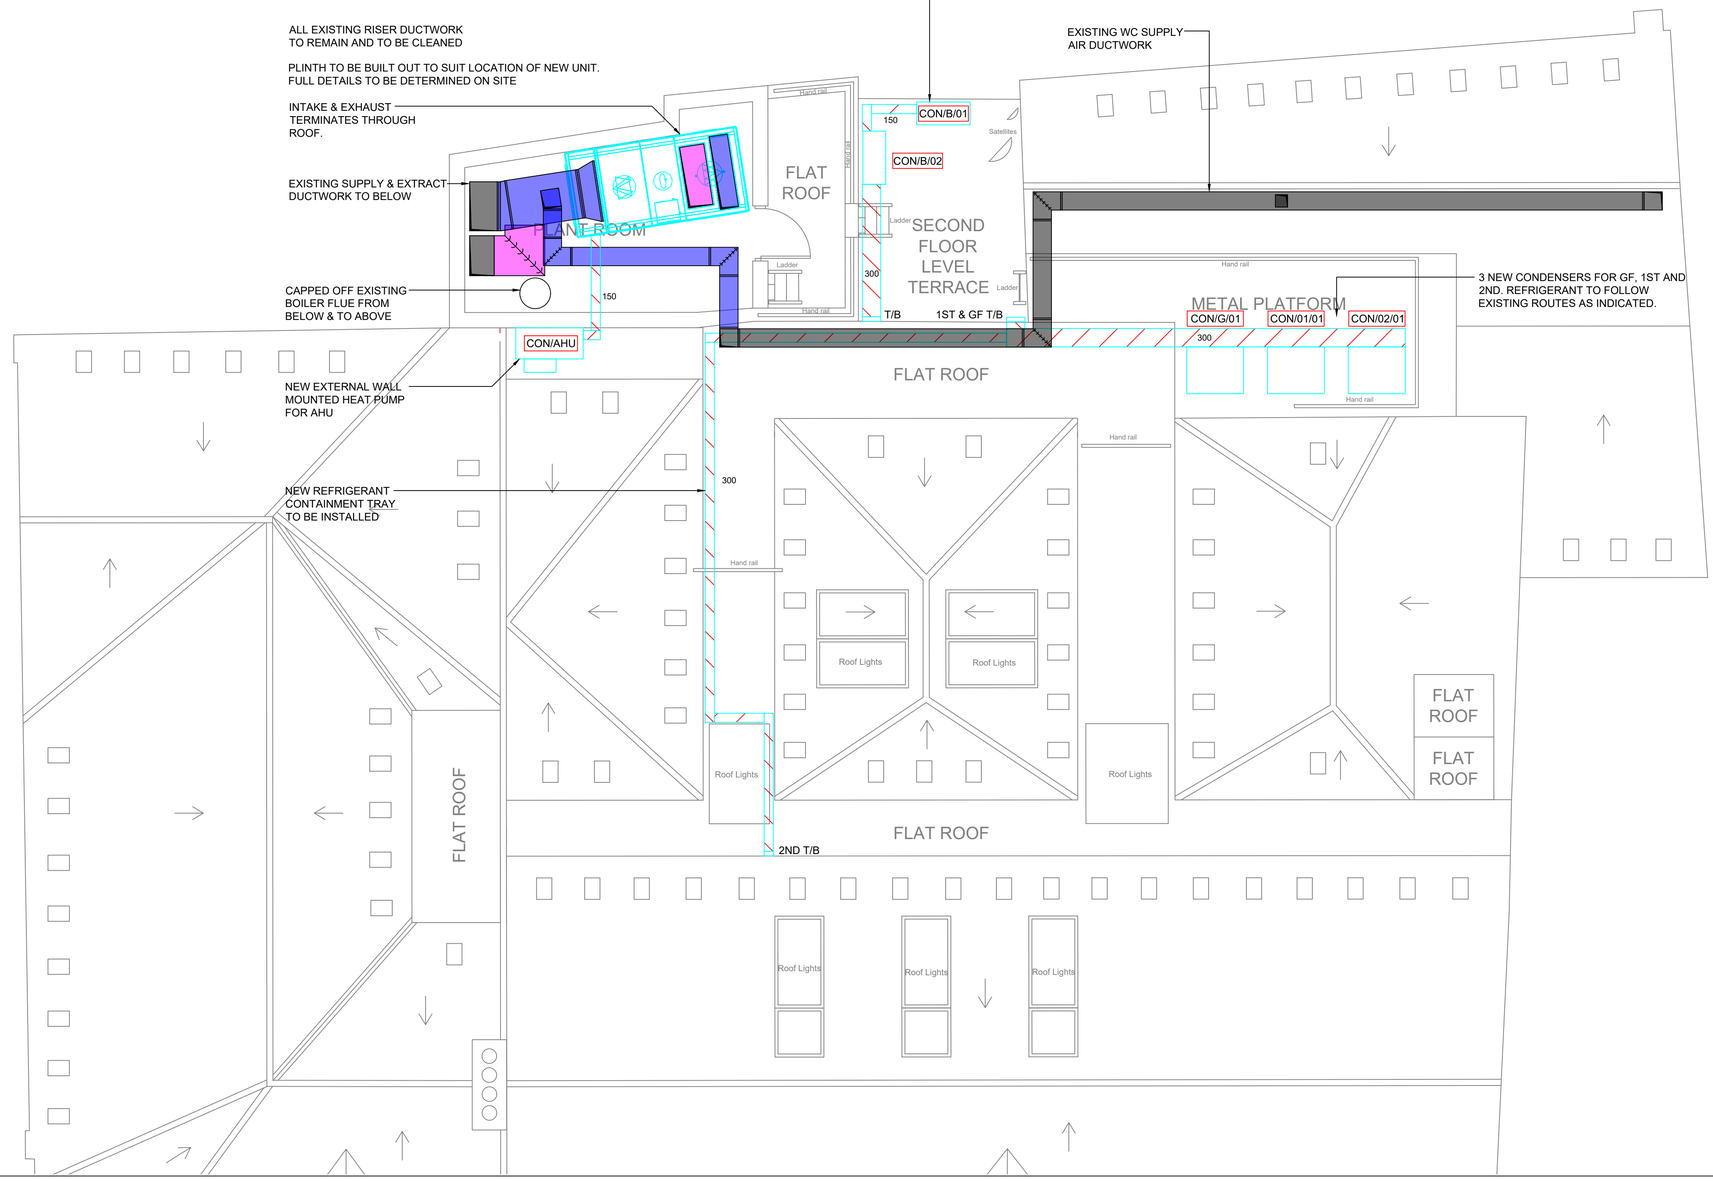

NOTES

Structural engineer to review all services & confirm all weight loadings and support details.

The drawing shall be read together with other services drawings, equipment schedule and specifications.

All dimensions are in millimeters.

KEY

- FALLOW AREAS - OUT OF SCOPE
- SUPPLY/EXTRACT GRILLE
- NEW FAN COIL UNIT
- EXISTING FAN COIL UNIT

REV	DATE	REVISION	APP
P3	12/02/26	PROPOSED	RA
P2	05/02/26	PROPOSED	RA
P1	30/01/26	PROPOSED	RA

STATUS
PROPOSED

Centrum+
2 KINGS HILL AVENUE, KINGS HILL
WEST MALLING, KENT, ME19 4AQ
Tel: 07132 879 555
Web: www.centrumplus.co.uk

LLOYDS BANKING GROUP

ALL DIMENSIONS TO BE VERIFIED PRIOR TO COMMENCING WORK. DRAWING TO BE READ IN CONJUNCTION WITH PROJECT SPECIFICATIONS.

THIS DRAWING IS THE PROPERTY OF LLOYDS BANKING GROUP AND COPYRIGHT IS RESERVED BY THEM. THE DRAWING IS ISSUED ON CONDITION THAT IT IS NOT COPIED OR DISCLOSED BY OR TO ANY UNAUTHORISED PERSONS WITHOUT PRIOR CONSENT IN WRITING TO LLOYDS BANKING GROUP - GROUP PROPERTY. ALL MODIFIED DRAWINGS SHOULD BE RETURNED TO LLOYDS BANKING GROUP.

GROUP **PROPERTY**

BRISTOL - PO Box 112, Canons House, Canons Way, BRISTOL, BS99 7LB
EDINBURGH -Sighthill Scuth, 12 Bankhead Crossway South, EDINBURGH, EH11 4EN
HALIFAX - Trinity Road, HALIFAX, West Yorkshire, HX1 2RG

PROJECT ADDRESS	SCALE
LBG HORSHAM	1:50 @ A1
	DATE 12.02.26
DRAWING DESCRIPTION: ROOF PROPOSED MECHANICAL SERVICES LAYOUT	DRAWN BY RA
DRAWING NUMBER: CPL521-XX-RF-DR-M-1004	REVISION P3