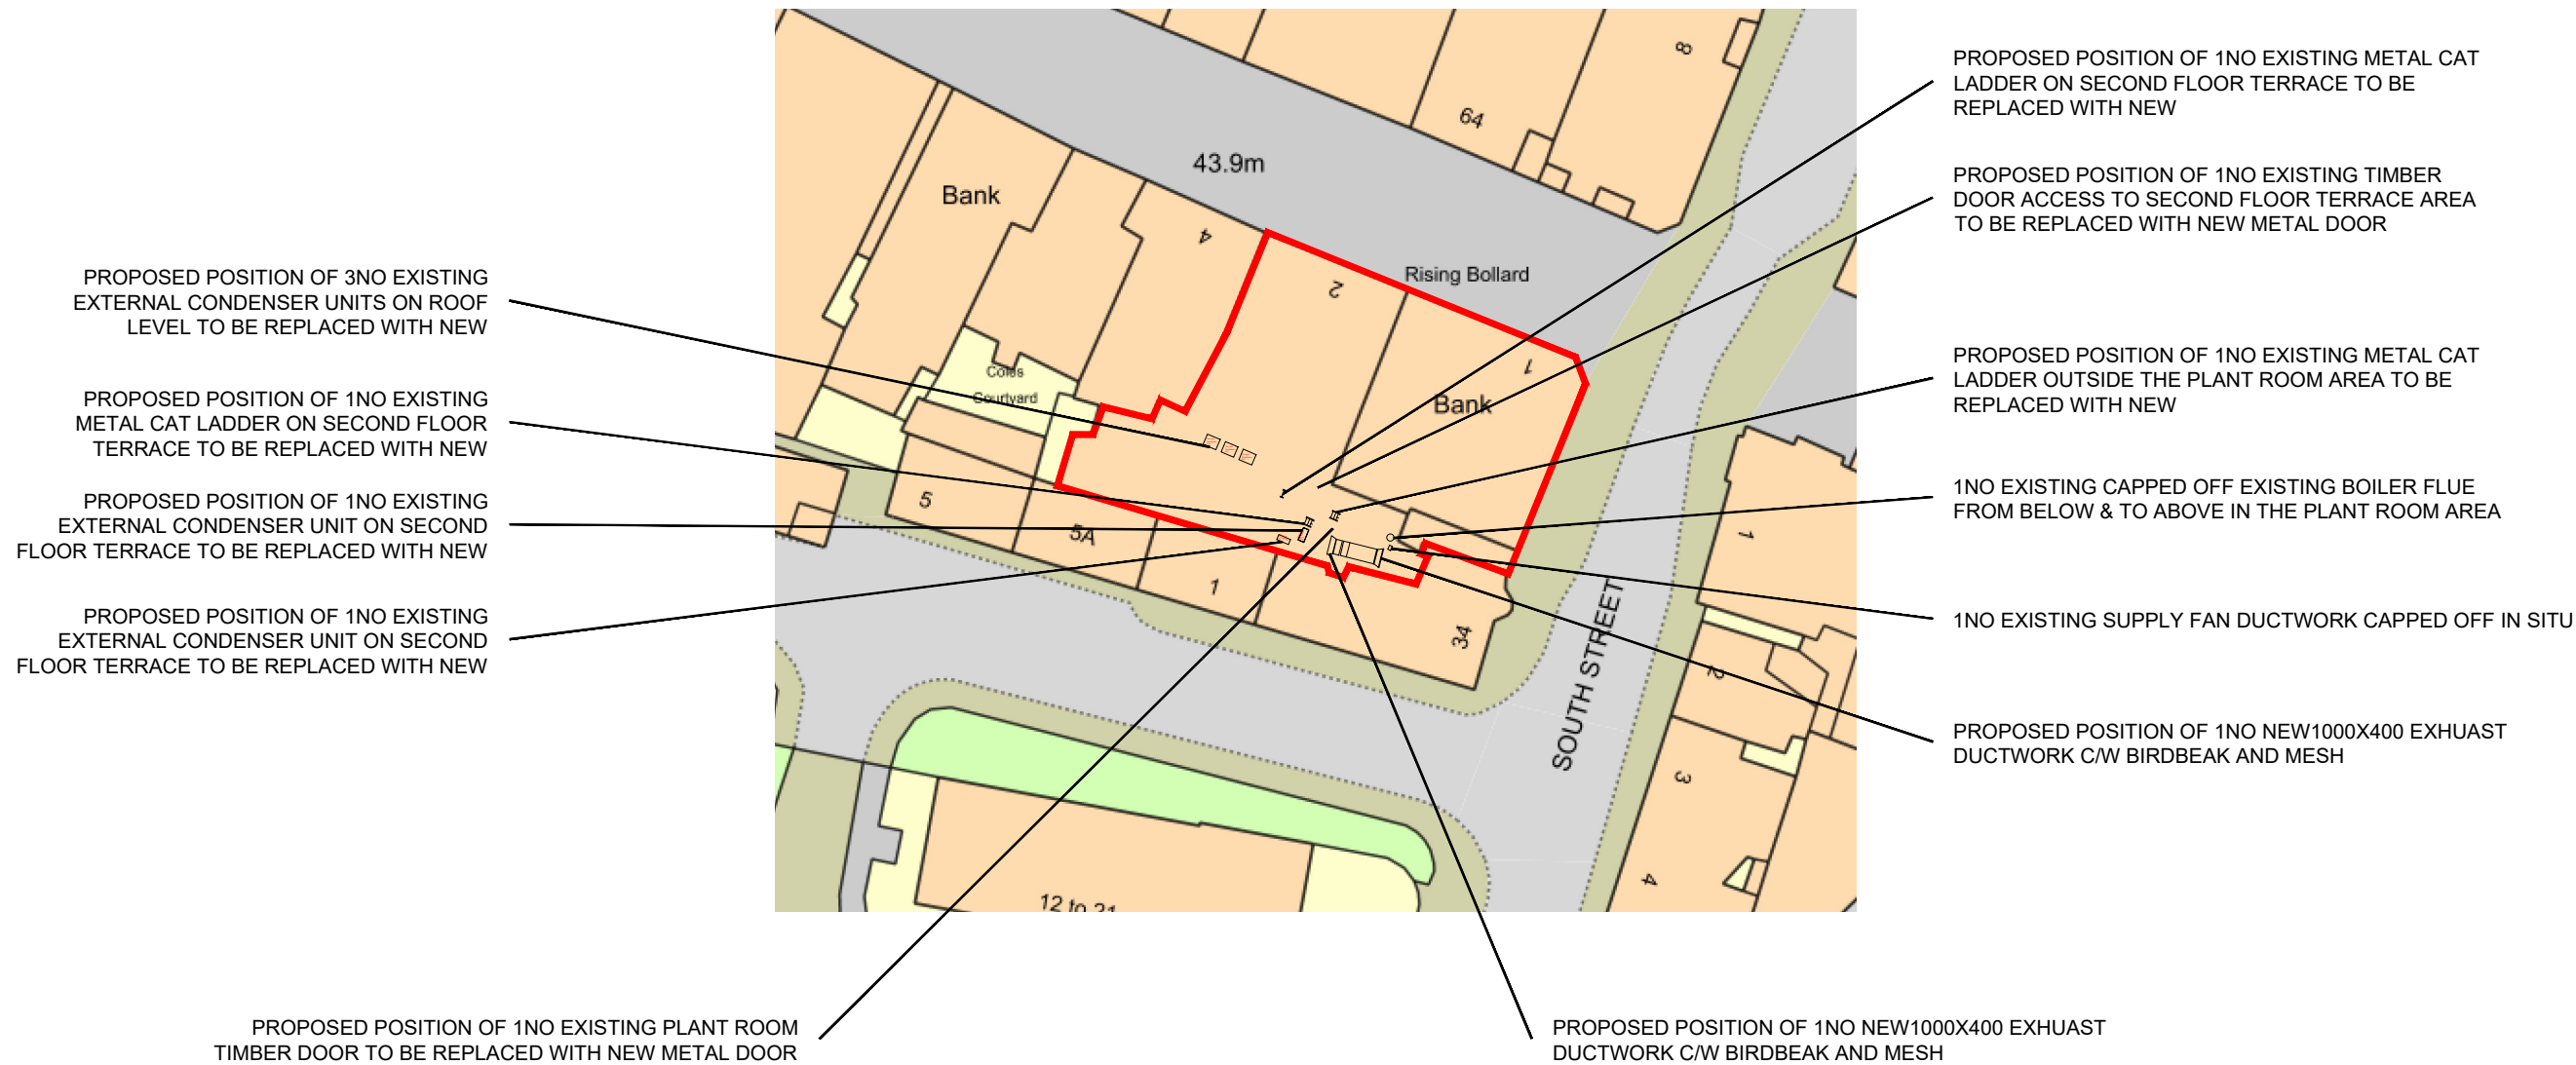


A	18/02/2026	Scale bars added.	PC
REV/	DATE	REVISION	INITIALS

MCLENNAN
ARCHITECTURE & INTERIORS

FIRST FLOOR
39 LUDGATE HILL
LONDON
EC4M 7JN

E-mail: info@mclarchitects.co.uk

LLOYDS BANKING GROUP

ALL DIMENSIONS TO BE VERIFIED PRIOR TO COMMENCING WORK. DRAWING TO BE READ IN CONJUNCTION WITH PROJECT SPECIFICATIONS.

THIS DRAWING IS THE PROPERTY OF LLOYDS BANKING GROUP AND COPYRIGHT IS RESERVED BY THEM. THE DRAWING IS ISSUED ON CONDITION THAT IT IS NOT COPIED OR DISCLOSED BY OR TO ANY UNAUTHORISED PERSONS WITHOUT PRIOR CONSENT IN WRITING TO LLOYDS BANKING GROUP - GROUP PROPERTY. ALL MODIFIED DRAWINGS SHOULD BE RETURNED TO LLOYDS BANKING GROUP.

GROUP PROPERTY

BRISTOL - PO Box 112, Canons House, Canons Way, BRISTOL, BS99 7LB
EDINBURGH - Signhill South, 12 Bankhead Crossway South, EDINBURGH, EH11 4EN
HALIFAX - Trinity Road, HALIFAX, West Yorkshire, HX1 2RG

PROJECT ADDRESS Lloyds Bank Horsham West St 1 West Street Horsham West Sussex RH12 1PA	SCALE A3 - 1:500
DRAWING DESCRIPTION Block Plan Proposed Layout	DATE 06/02/2026
DRAWING NUMBER 50327300-MLA-AR-01-1002	DRAWN BY PC
	REVISION A