
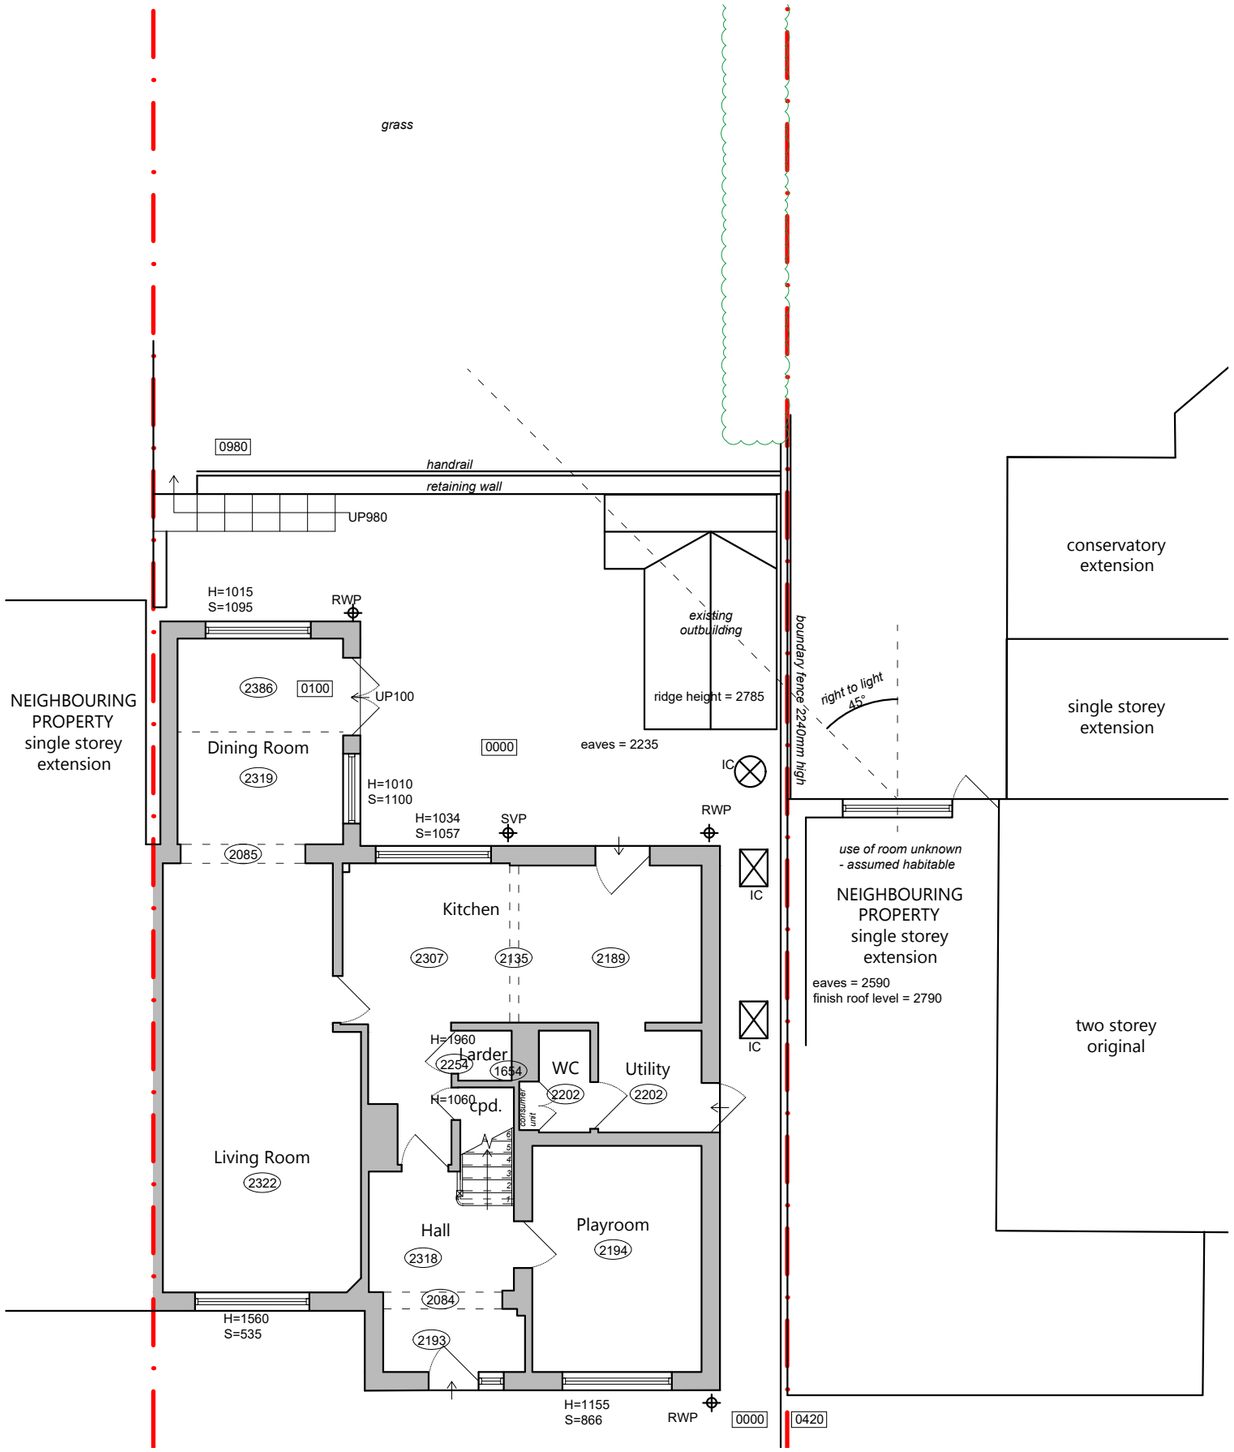


Existing Ground Floor Plan

Scale 1:100

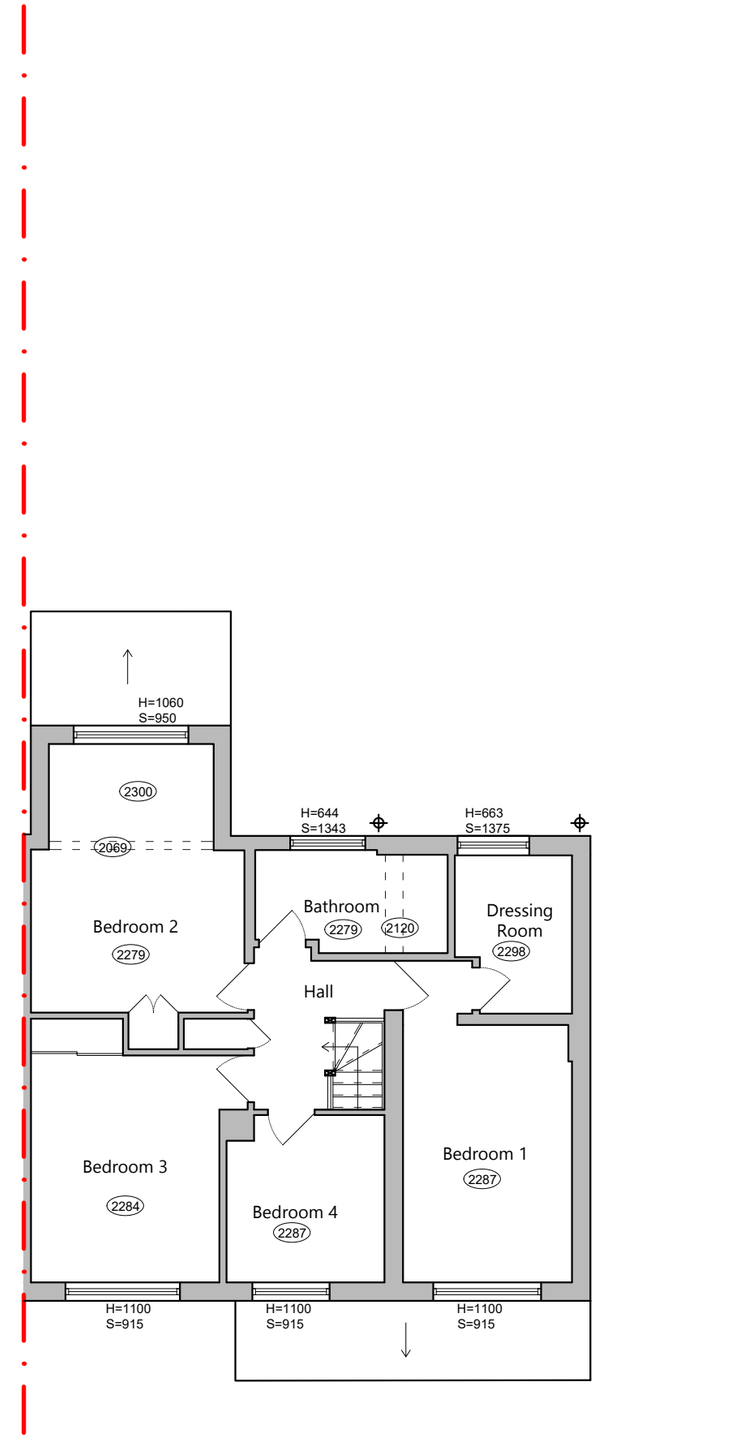

Existing First Floor Plan

Scale 1:100

0 1 2 3 4 5 10

SCALE BAR 1:100

For Construction: Do not scale from this drawing. Figured dimensions only to be taken. Check all dimensions prior to setting out. Report all discrepancies to the Architect.

Revisions

CARTER DAVEY
Architects LLP

T. 07525643101
E. chelsey.cda@gmail.com
davey.cda@gmail.com

Client.
Mr and Mrs Barber

Project.
165 St Leonards Road, Horsham, RH13 6BD

Drawing Title.
Existing Floor Plan

Scale.
1:100 @ A3

Date.
Jan 23

Drawing No. 24009/110

Revision: --

< Original size 60mm - A3 at full size >