
North Heath Lane

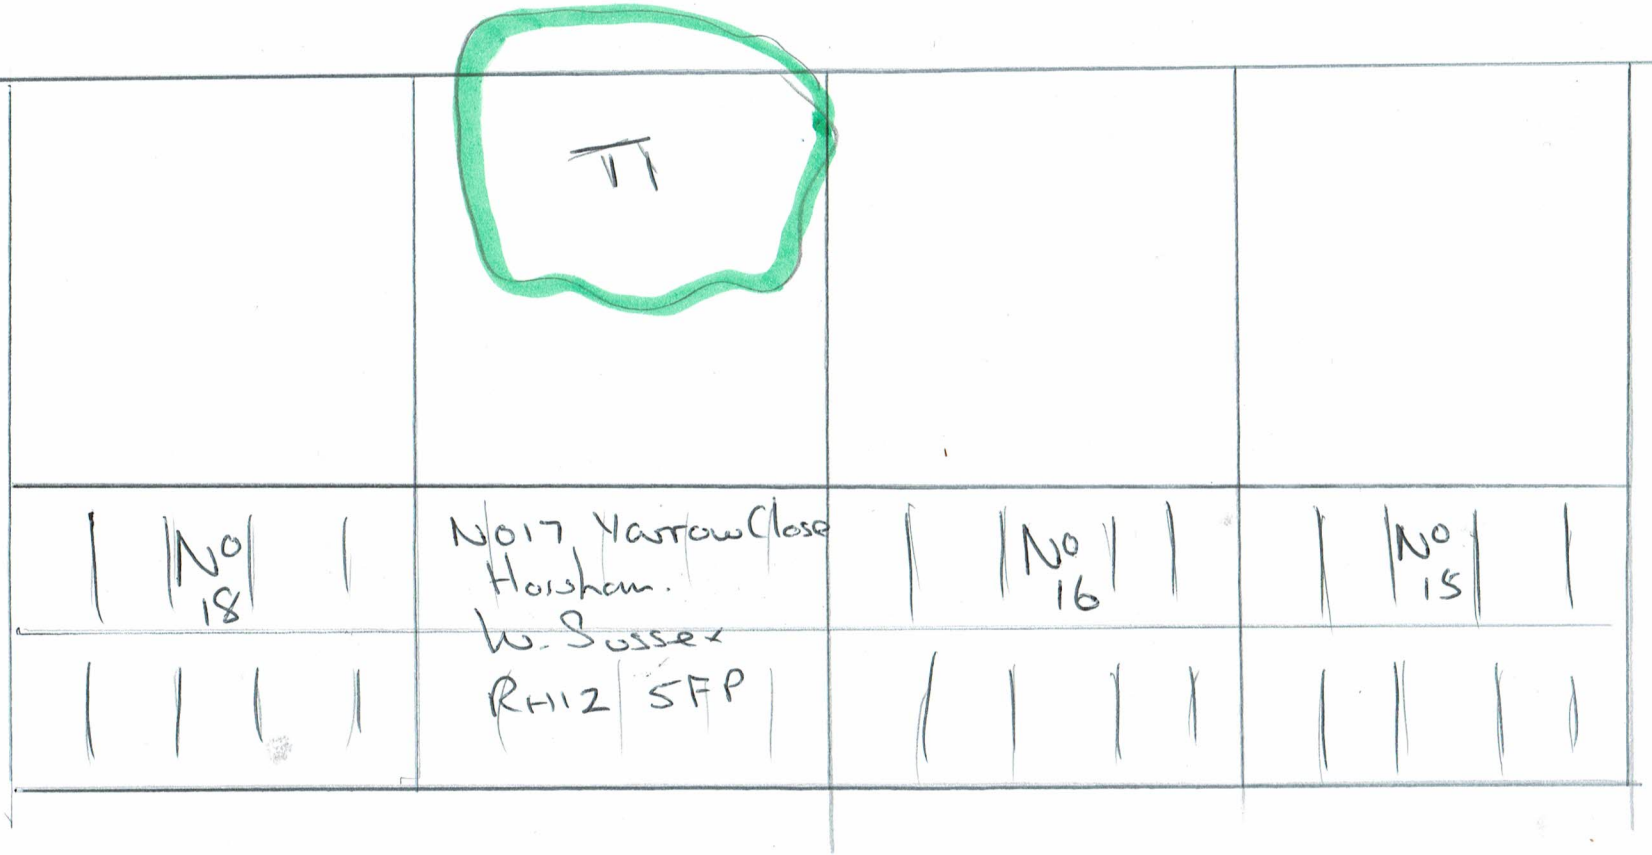


Yarrow Close

Site Plan GCF01