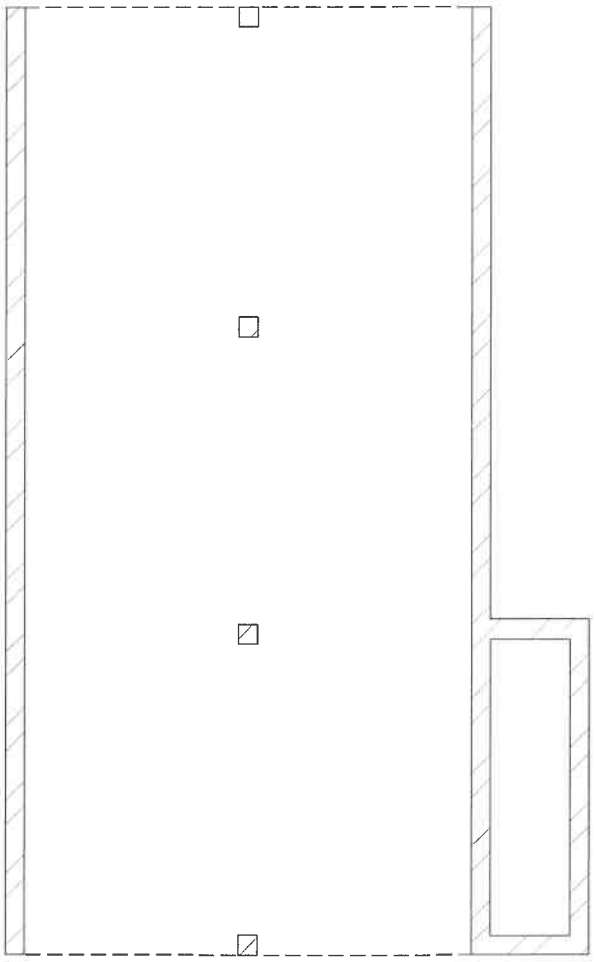

0 1.0m 2.0m 3.0m 4.0m 5.0m

SCALE 1:100

WILLIAM HUNT CONSULTING

Client Ref:	6897		
WHC Ref:	9001		
Address:	Hooklands Farm, London Road, Pulborough, RH20 3AT		
Drawn By:	MS	Date:	21/10/2024
Dwg No:	WHC/9001/DC/006		