



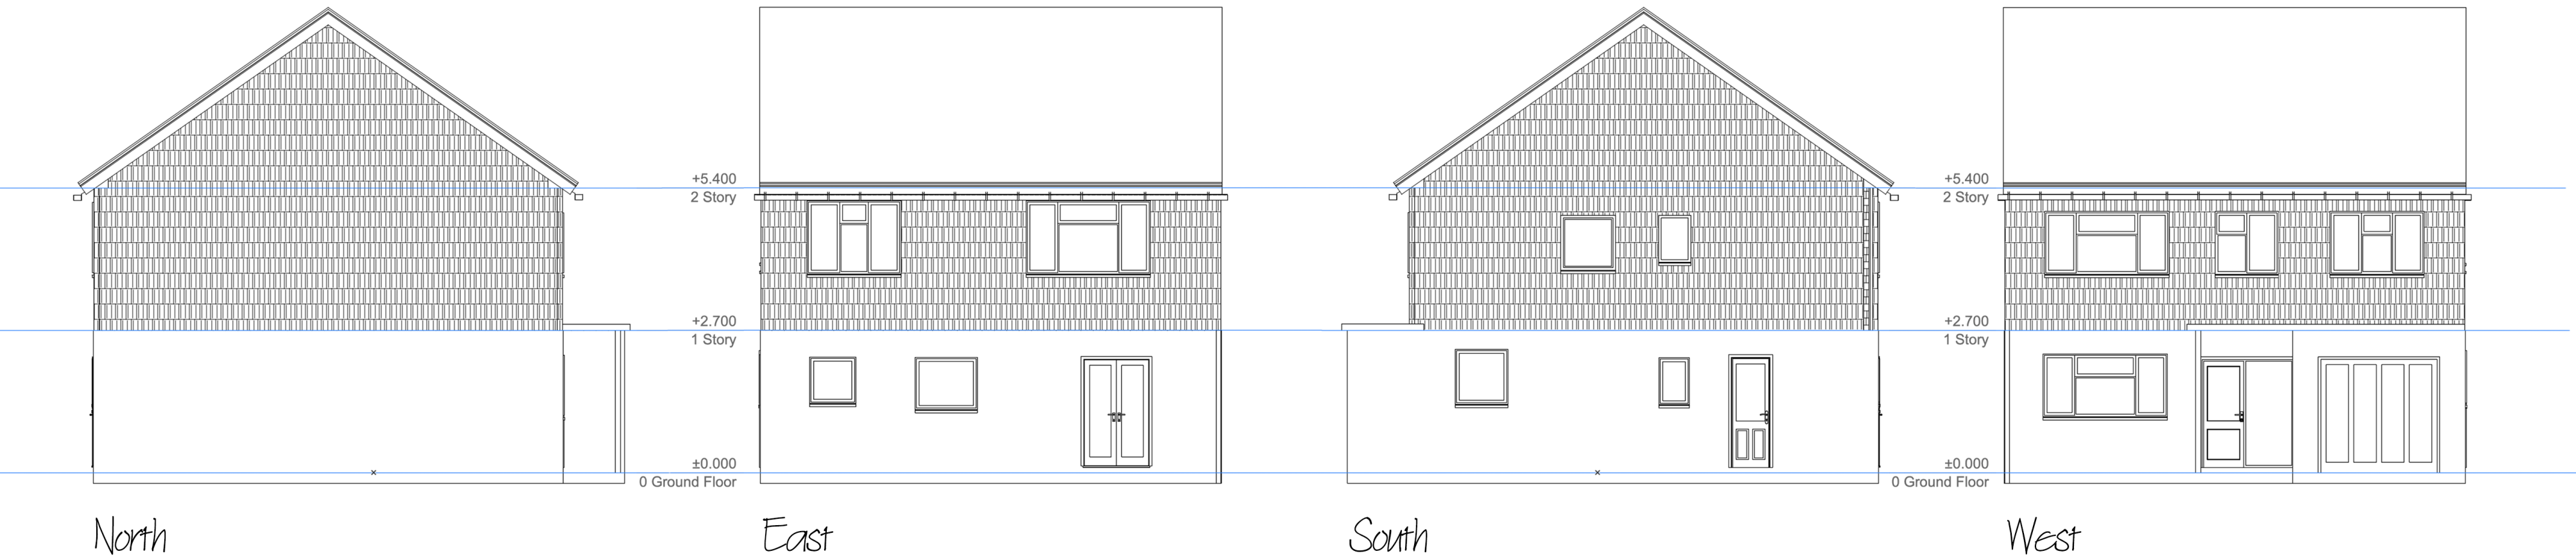

Existing Elevations      External face of first floor extending to gable consists of coloured red concrete tiles over timber batten and bitumen felt sheet covering. Overall poor condition with many slipped/damaged

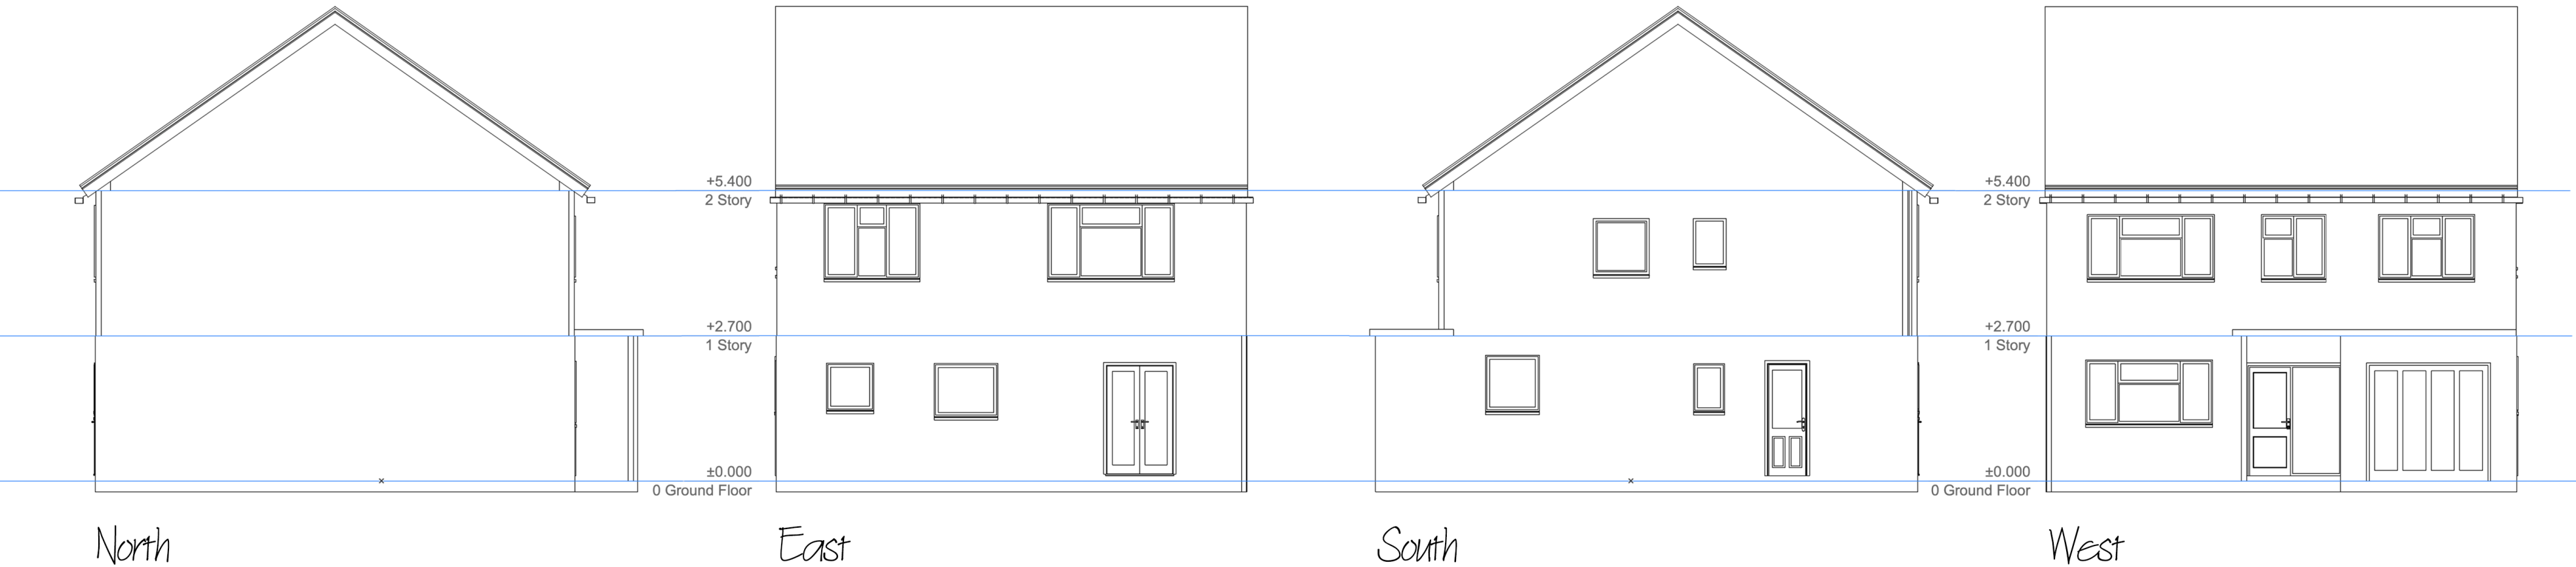

Proposed Elevations      External face of first floor extending to gable consisting of Mechanically fixed 90mm EPS external wall insulation covered with silicon render in custom colour NCS S 1505-Y20R