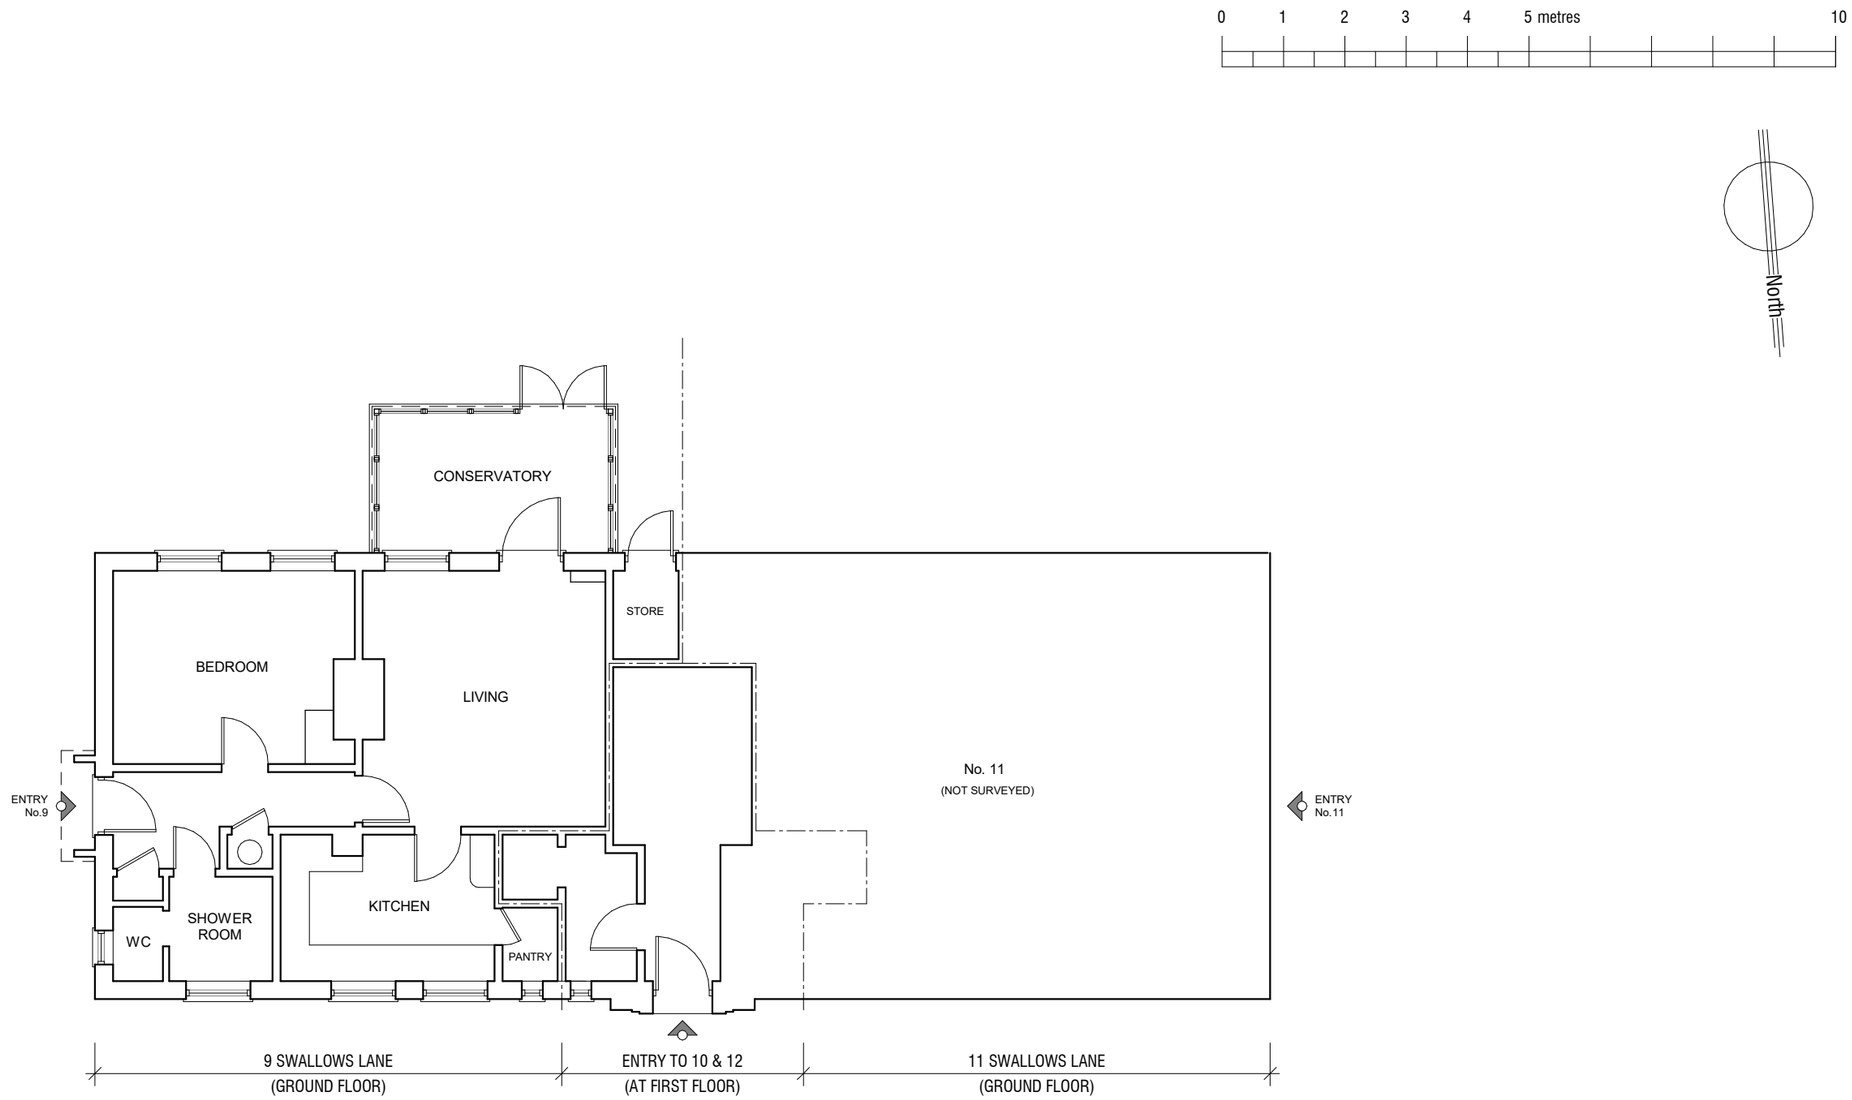

GROUND FLOOR PLAN

REVISIONS DATE DESCRIPTION

JOB NUMBER	951-25	JOB TITLE	9 Swallows Lane, Dial Post
CLIENT	Brenda Porter		
DRAWING TITLE	EXISTING FLOOR PLANS		

SCALE	DATE	DRAWN	DRAWING NO.	REV.
1 : 100		NJ	A100	

JONES ARCHITECTS . co . uk
(01903) 814614
info@jonesarchitects.co.uk