

This drawing is the copyright of Gerald Moore RIBA. The contractor should check all dimensions on site.
No dimensions are to be scaled from this drawing except for planning purposes. It is the contractor's responsibility
to ensure that all works are in compliance with the current statutory requirements.

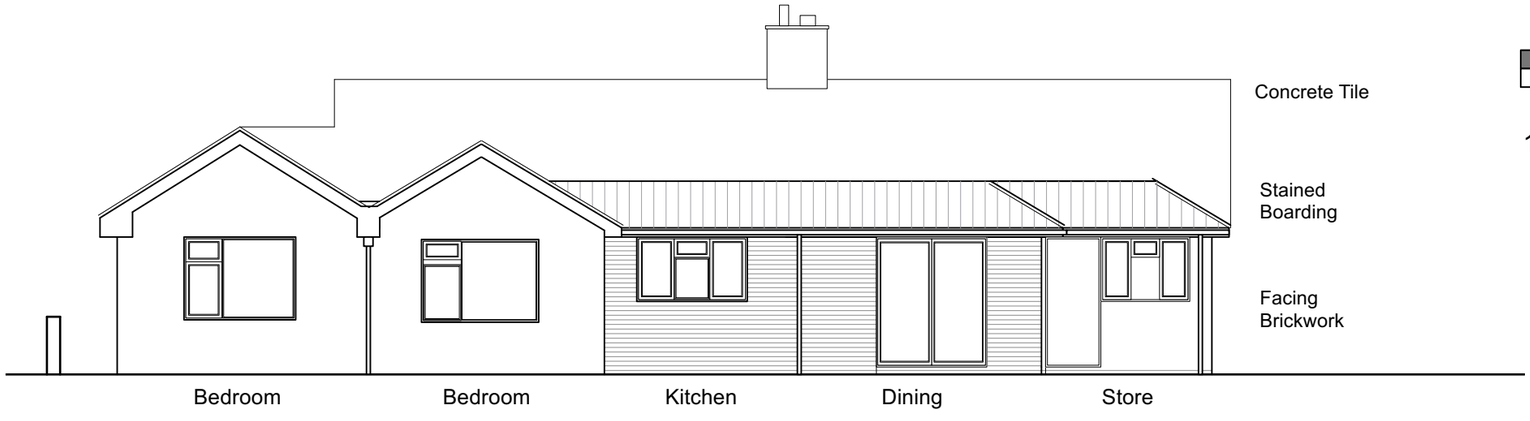

North West [Rear]

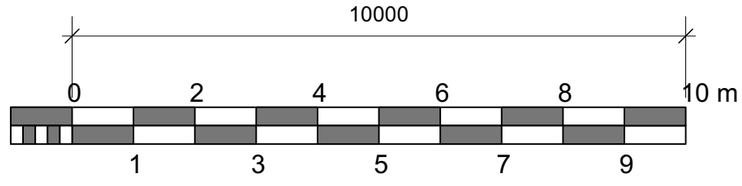

1:100 @ A3



South West [Side]

Gerald Moore RIBA. Chartered Architect
1 Exmoor Crescent Worthing West Sussex BN13 2PL
Tel: 01903 609607 Mobile: 07793 00 44 62 e-mail: contact@geraldmooreriba.co.uk

Client: M RADFORD

Project: 5 SANDEMAN WAY HORSHAM RH13 6EN

Drawing: PROPOSED ELEVATIONS

Rev Date Amend Revision

Drg No: **1878/24/P/03**

Scales: 1:100 **Date:** FEB 2025

Drawn: gm **Drawing Size:** **A3**