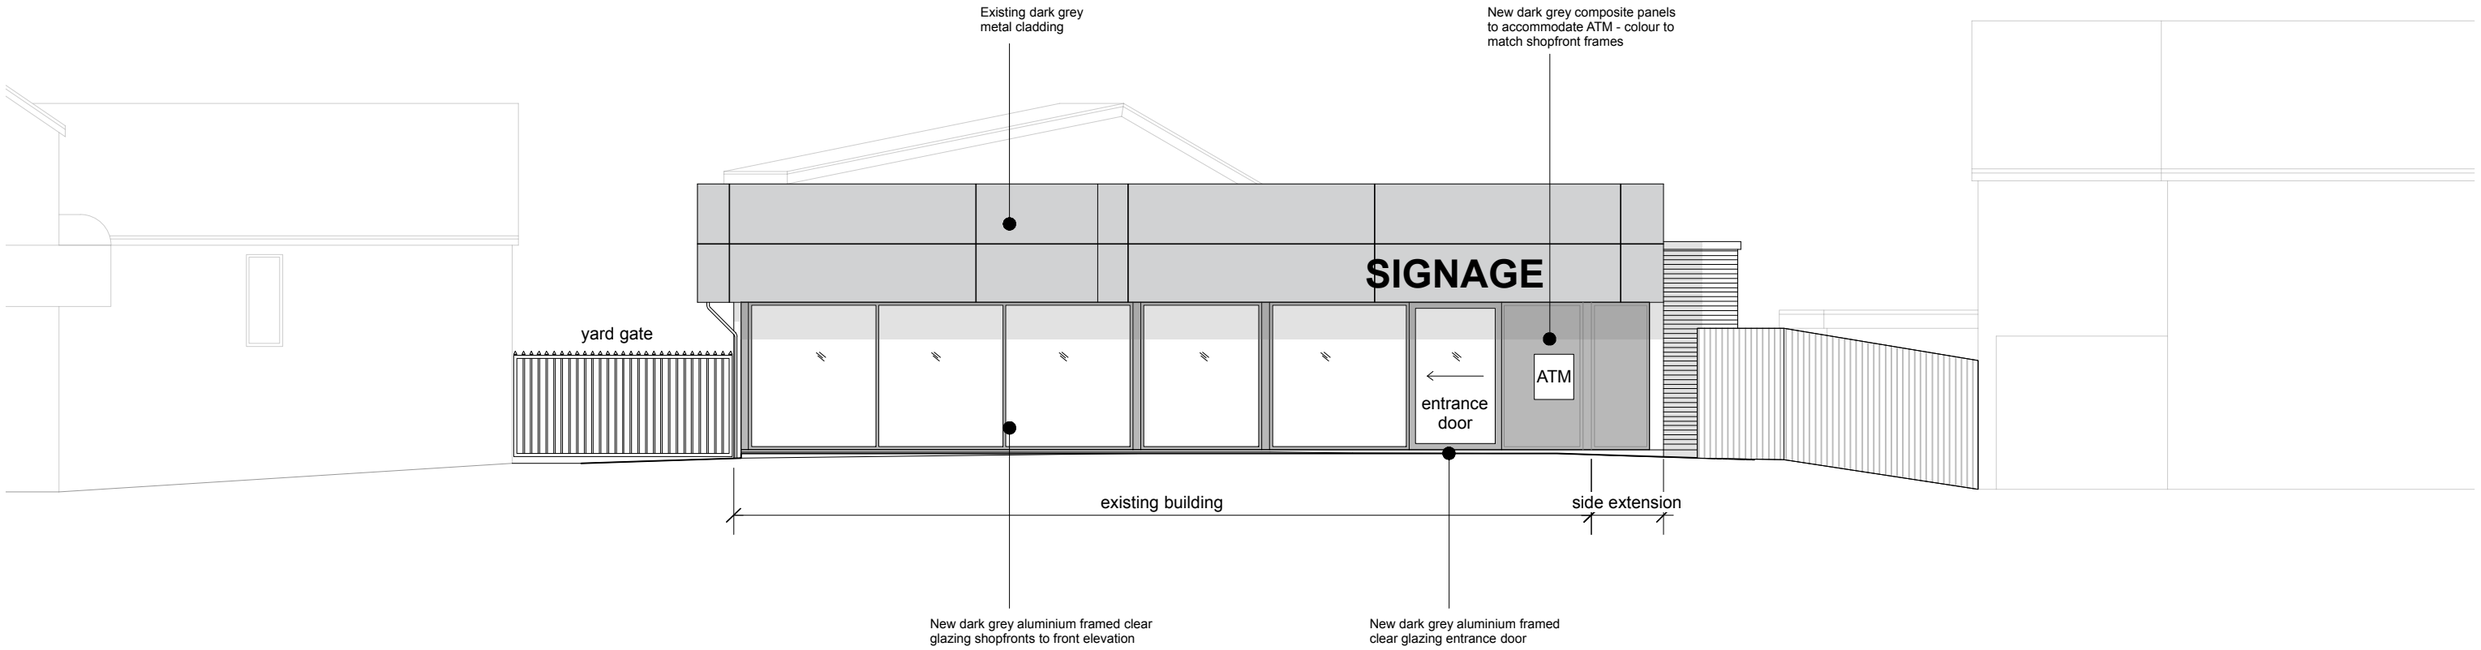


0 1 2 3 4 5 M

RAME ARCHITECTS
Rame Architects Ltd
Residence Two
Royal William Yard, Plymouth PL1 3RP
E: info@ramearchitects.co.uk
T: 01752 223 859
W: www.ramearchitects.co.uk

CLIENT(S)
Sainsbury's
WILLIAMS SOUTHERN LIMITED CONSTRUCTION

PLANNING

Contractors must check all dimensions on site. Only figured dimensions are to be worked from. Discrepancies must be reported to the Architect before proceeding.
No responsibility can be accepted for errors made by others in scaling from this drawing.
© This drawing is Copyright

REVISION		BY	CHK'D	DATE
A	Minor amend	KR	SWN	15.11.24
B	Minor amend	KR	SWN	22.11.24

DRAWING: **PROPOSED WEST ELEVATION**

PROJECT: **SAINSBURYS HORSHAM ROFFEY CORNER, CRAWLEY, HORSHAM RH12 4HG**

PROJECT No.	DRAWING No.
S22/03	D/14
REVISION	SCALE
B	1:100 @ A3
DRAWN BY	DATE
KR	NOV 2024