
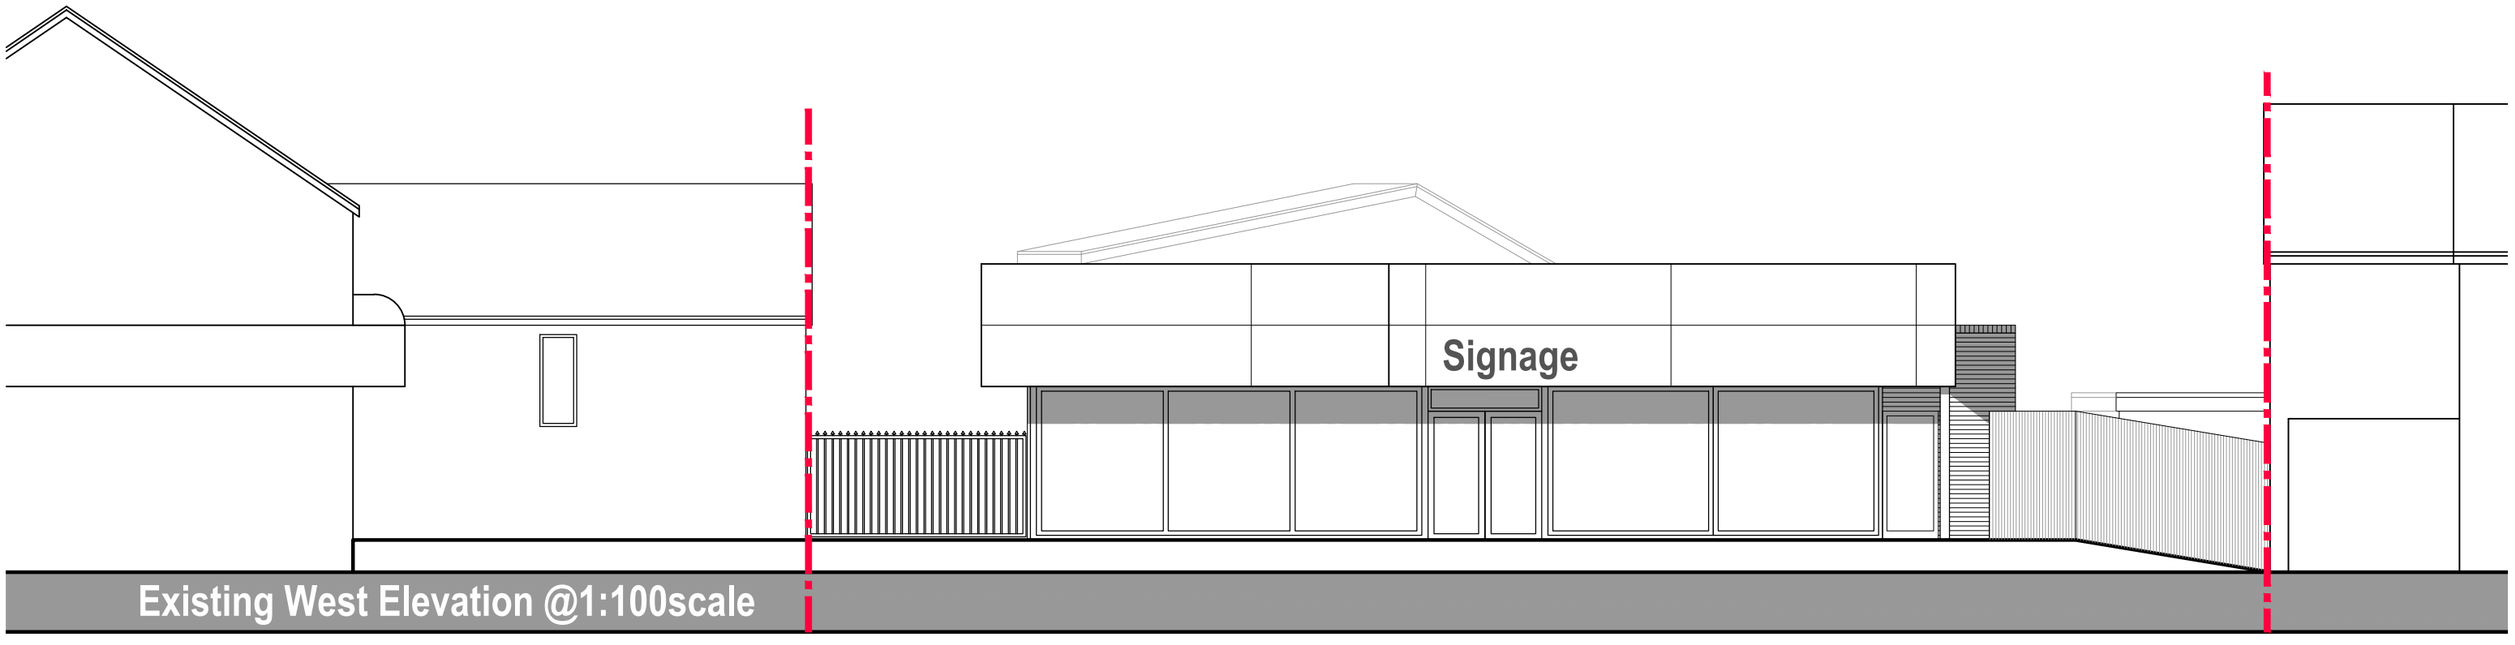


Existing West Elevation @1:100scale

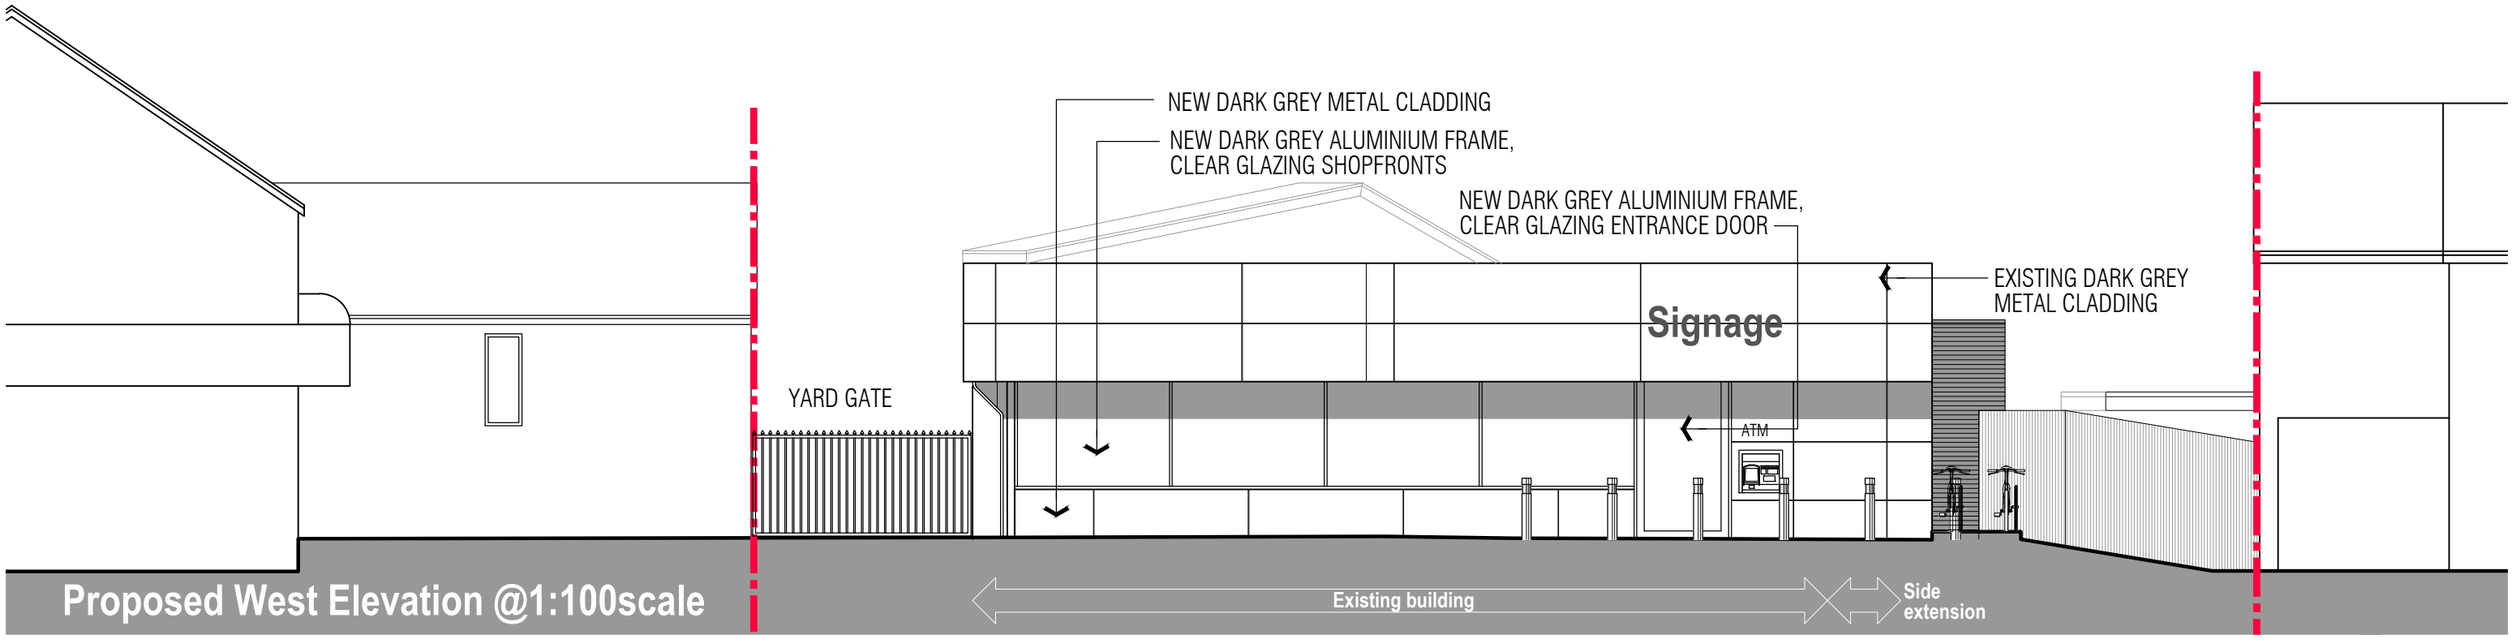

Proposed West Elevation @1:100scale

0 1 2 3 4 5 8

bar in meters 1:100 @ A3

RIBA registered LABC Partner Authority Scheme ISO 9001 REGISTERED FIRM

Revision:

A 17/09/2021 ELEVATION REDESIGNED TO SUIT COMMENTS

B 08/04/2022 ELEVATION REDESIGNED TO SUIT COMMENTS

By	App.
AE	AA
AE	AA

archers**stevenage** | suiteB4 first floor | mindenhall court | high street | stevenage | SG13UN t: 01438 365 968
e:info@archerarchitects.co.uk
w:www.archerarchitects.co.uk

Important note: This drawing is issued on the condition that it is not reproduced, disclosed or copied to any unauthorised person without written consent. Copyright archerarchitects All dimensions to be verified on site.

Client
ANDREW SALTER EDGEWEST GROUP

Project
Roffey Corner, Crawley Rd, Horsham RH12 4HG

Drawing title
COMPARATIVE EXISTING WEST ELEVATION & PROPOSED WEST ELEVATION

For Planning

Scale	Drawn	Checked
1:100@A3	AA	AA
Date	Issuing Discipline	
16.07.2021	architecture	
Drawing number		Revision
6844[P]200		**B**