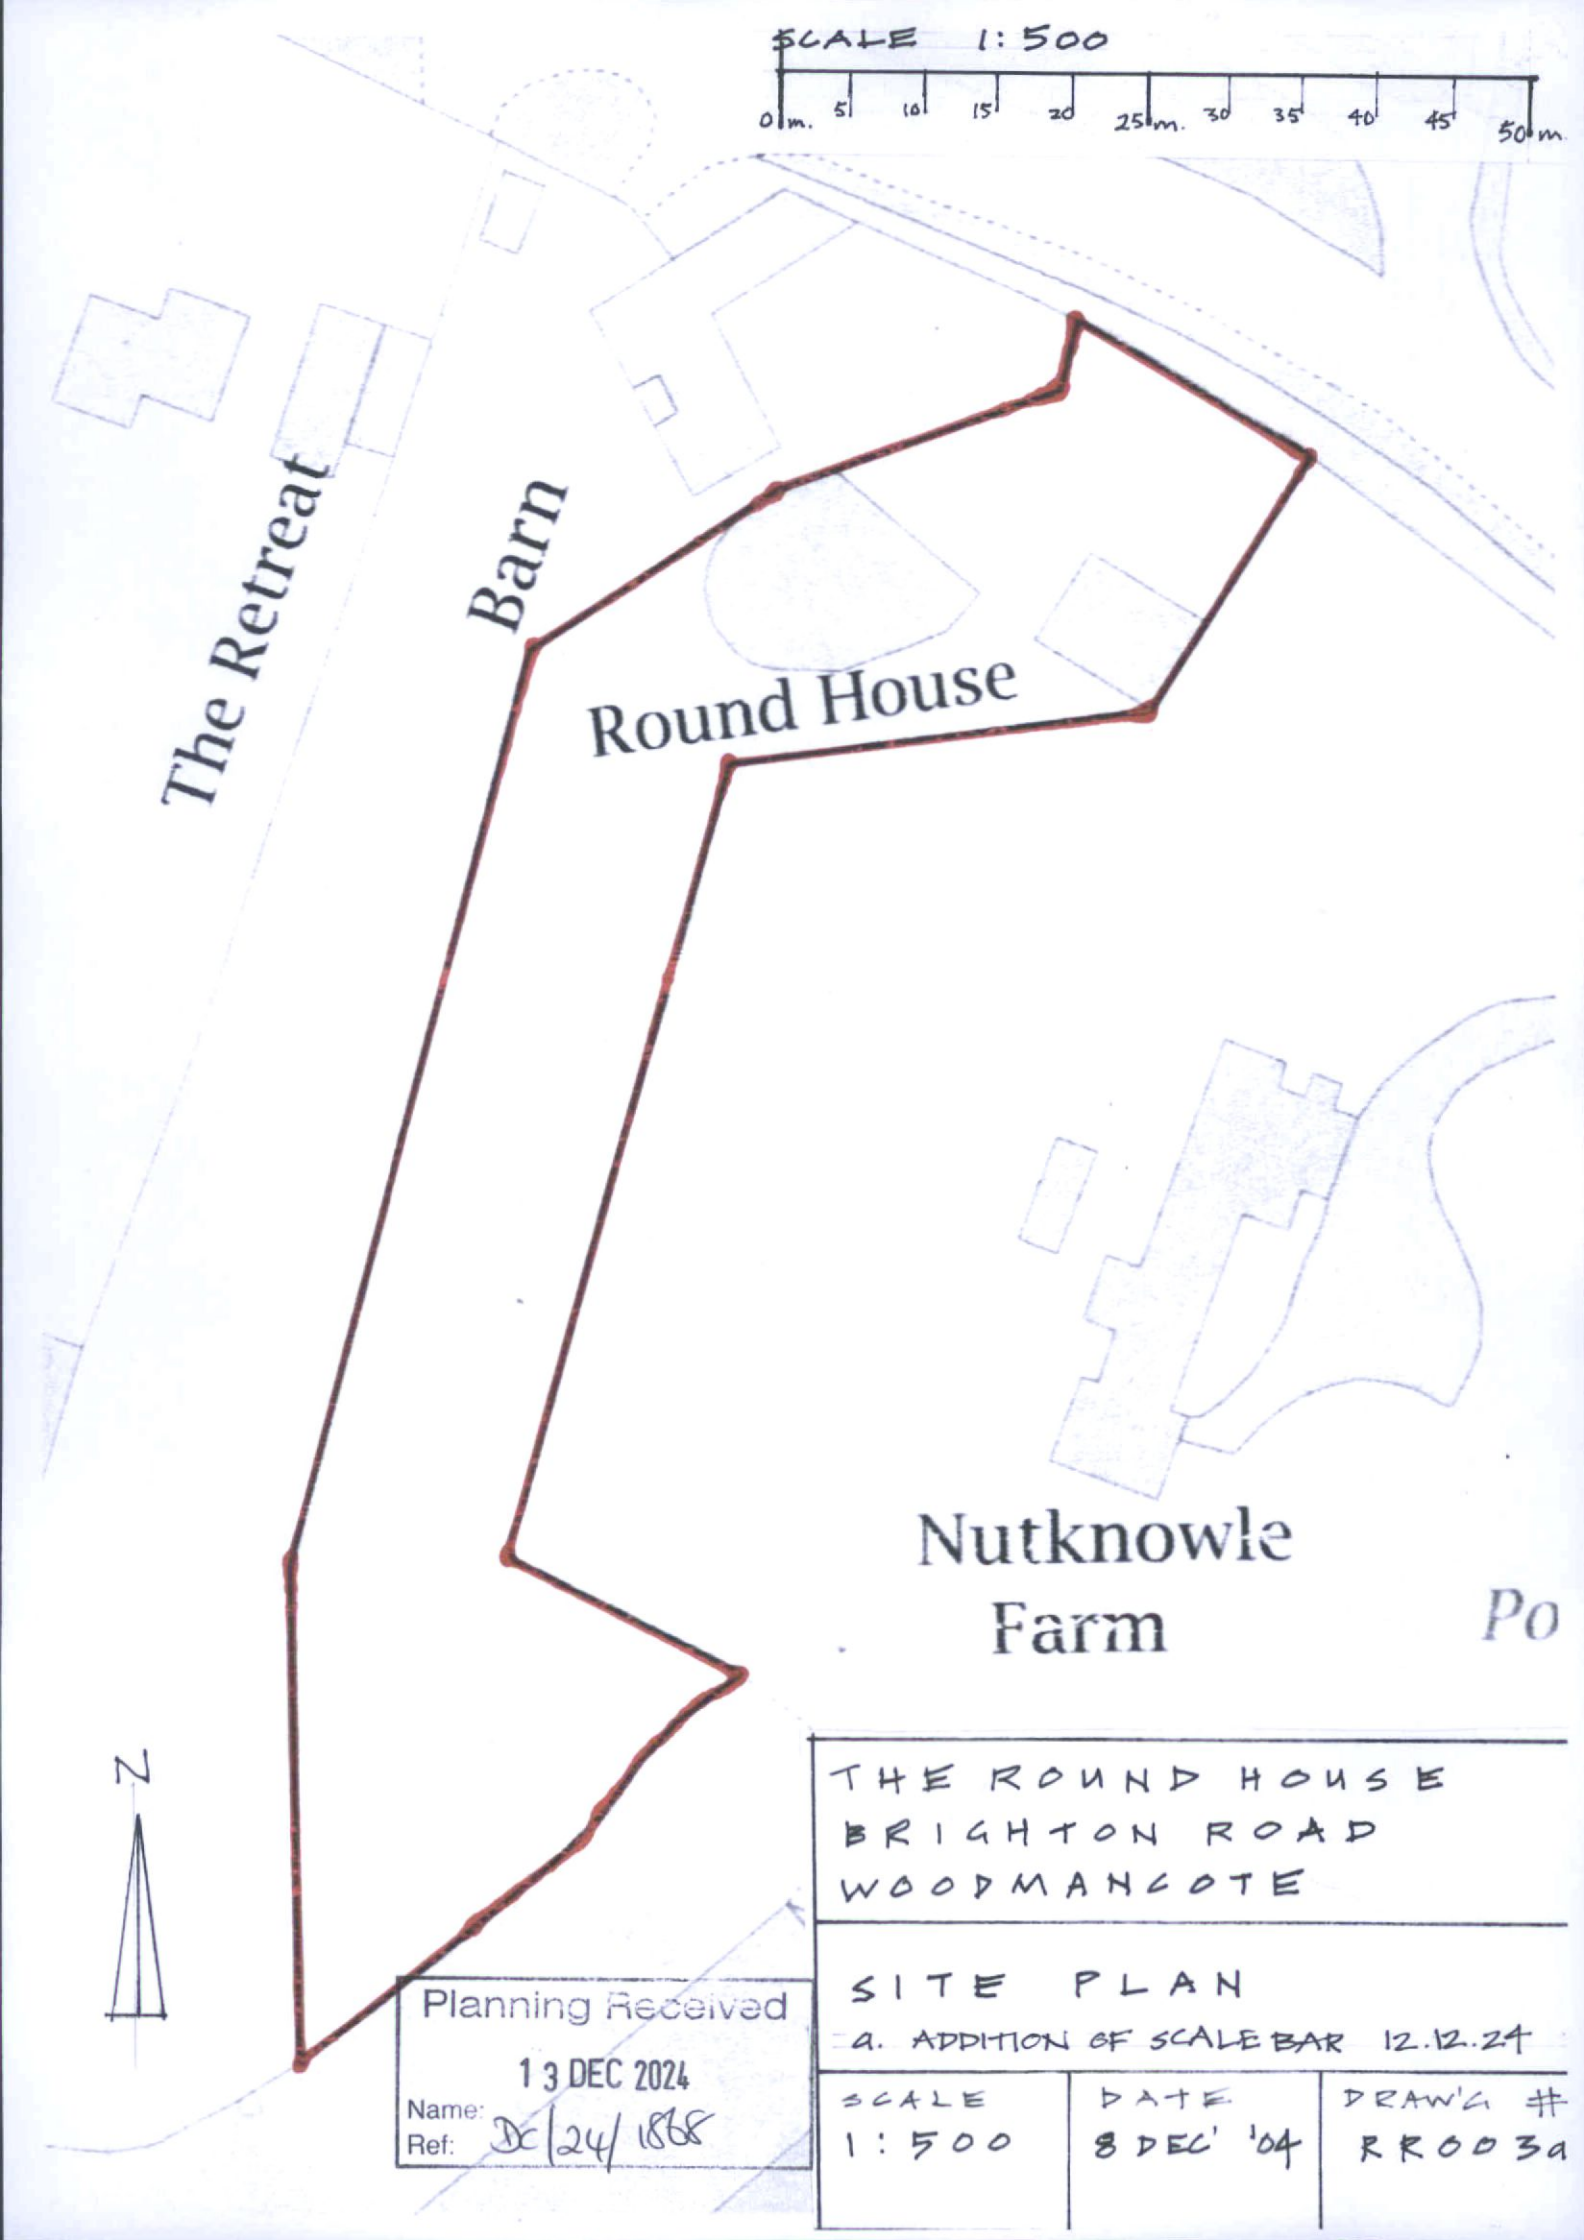

THE ROUND HOUSE
BRIGHTON ROAD
WOODMANCOTE

SITE PLAN

a. ADDITION OF SCALE BAR 12.12.24

SCALE	DATE	DRAW'G #
1:500	8 DEC' '04	RR003a

Planning Received
13 DEC 2024
Name:
Ref: DC/24/1868