26 Churchill Way

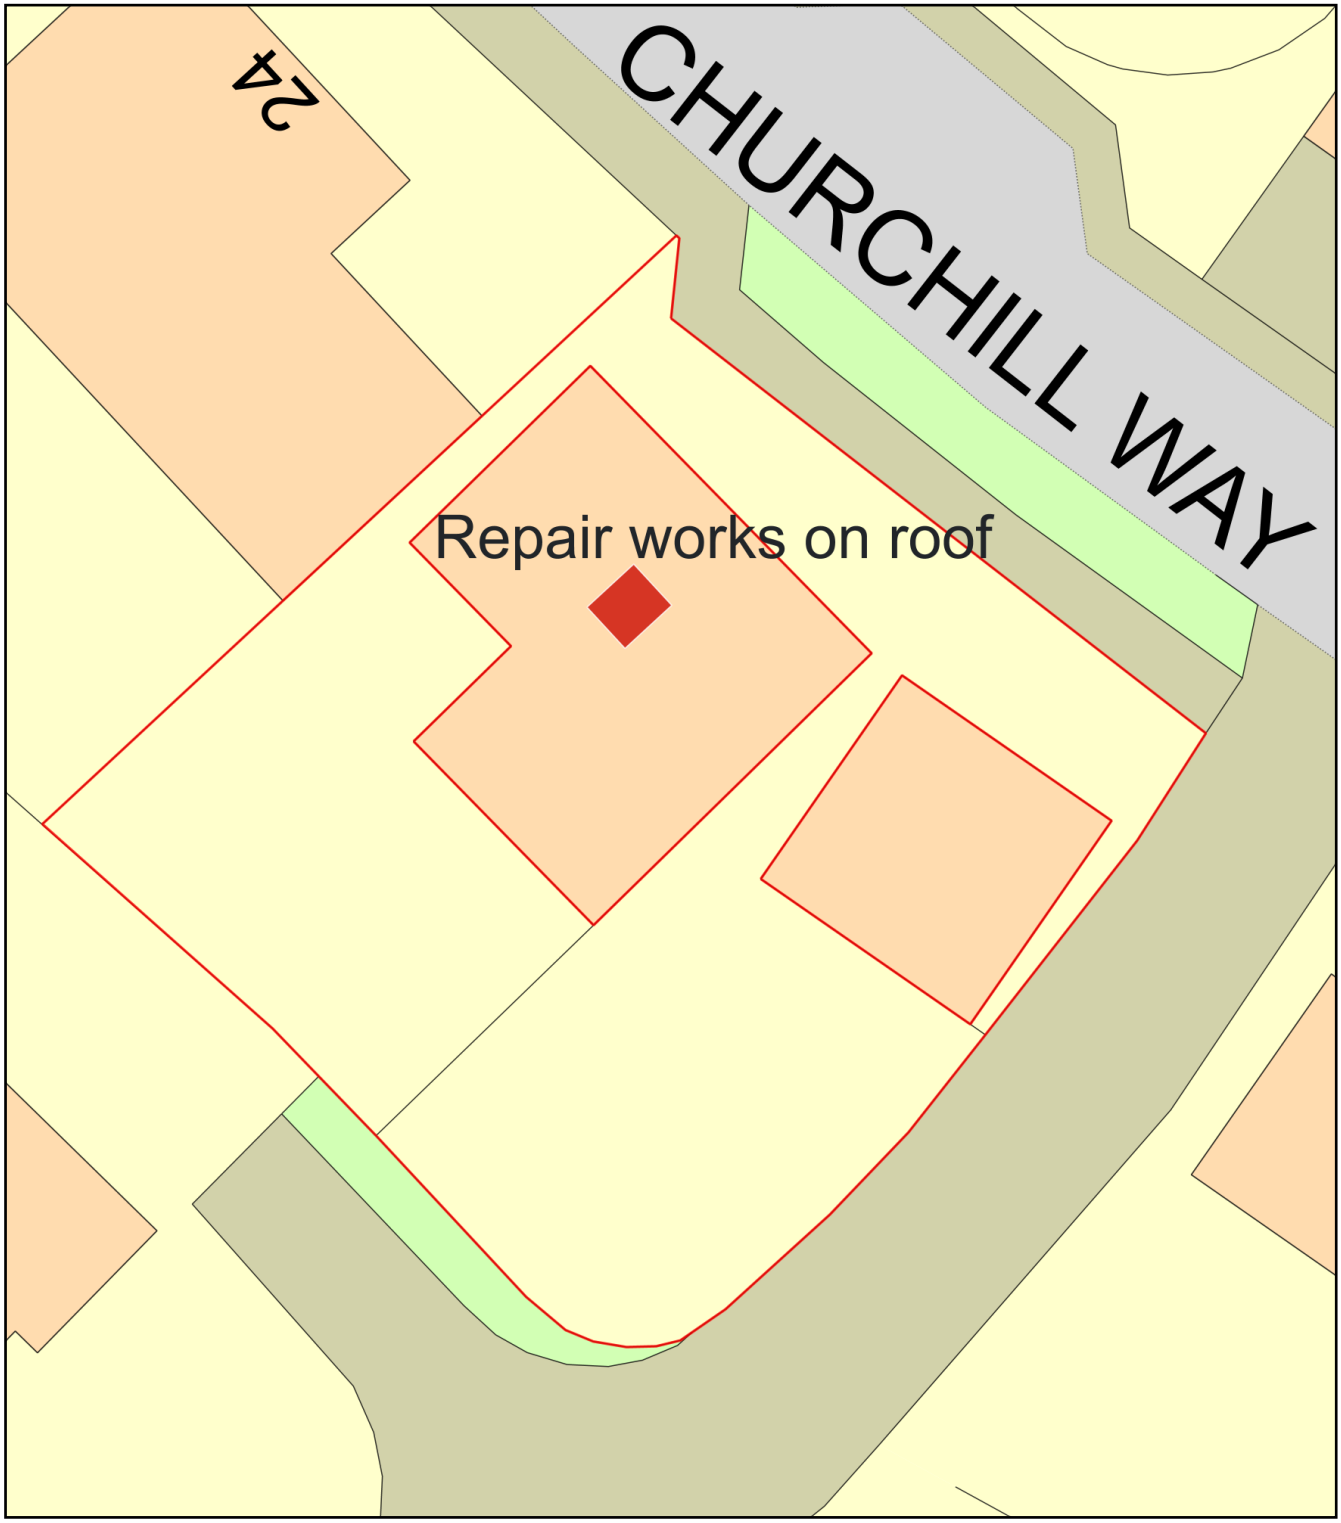

0 10
Metres

N

ReQuestaPlan

Plan Produced for:	Anthony Man
Date Produced:	28 Nov 2024
Plan Reference Number:	TQRQM24333095211812
Scale:	1:200 @ A4

© Crown copyright and database rights 2023 OS 100042766