




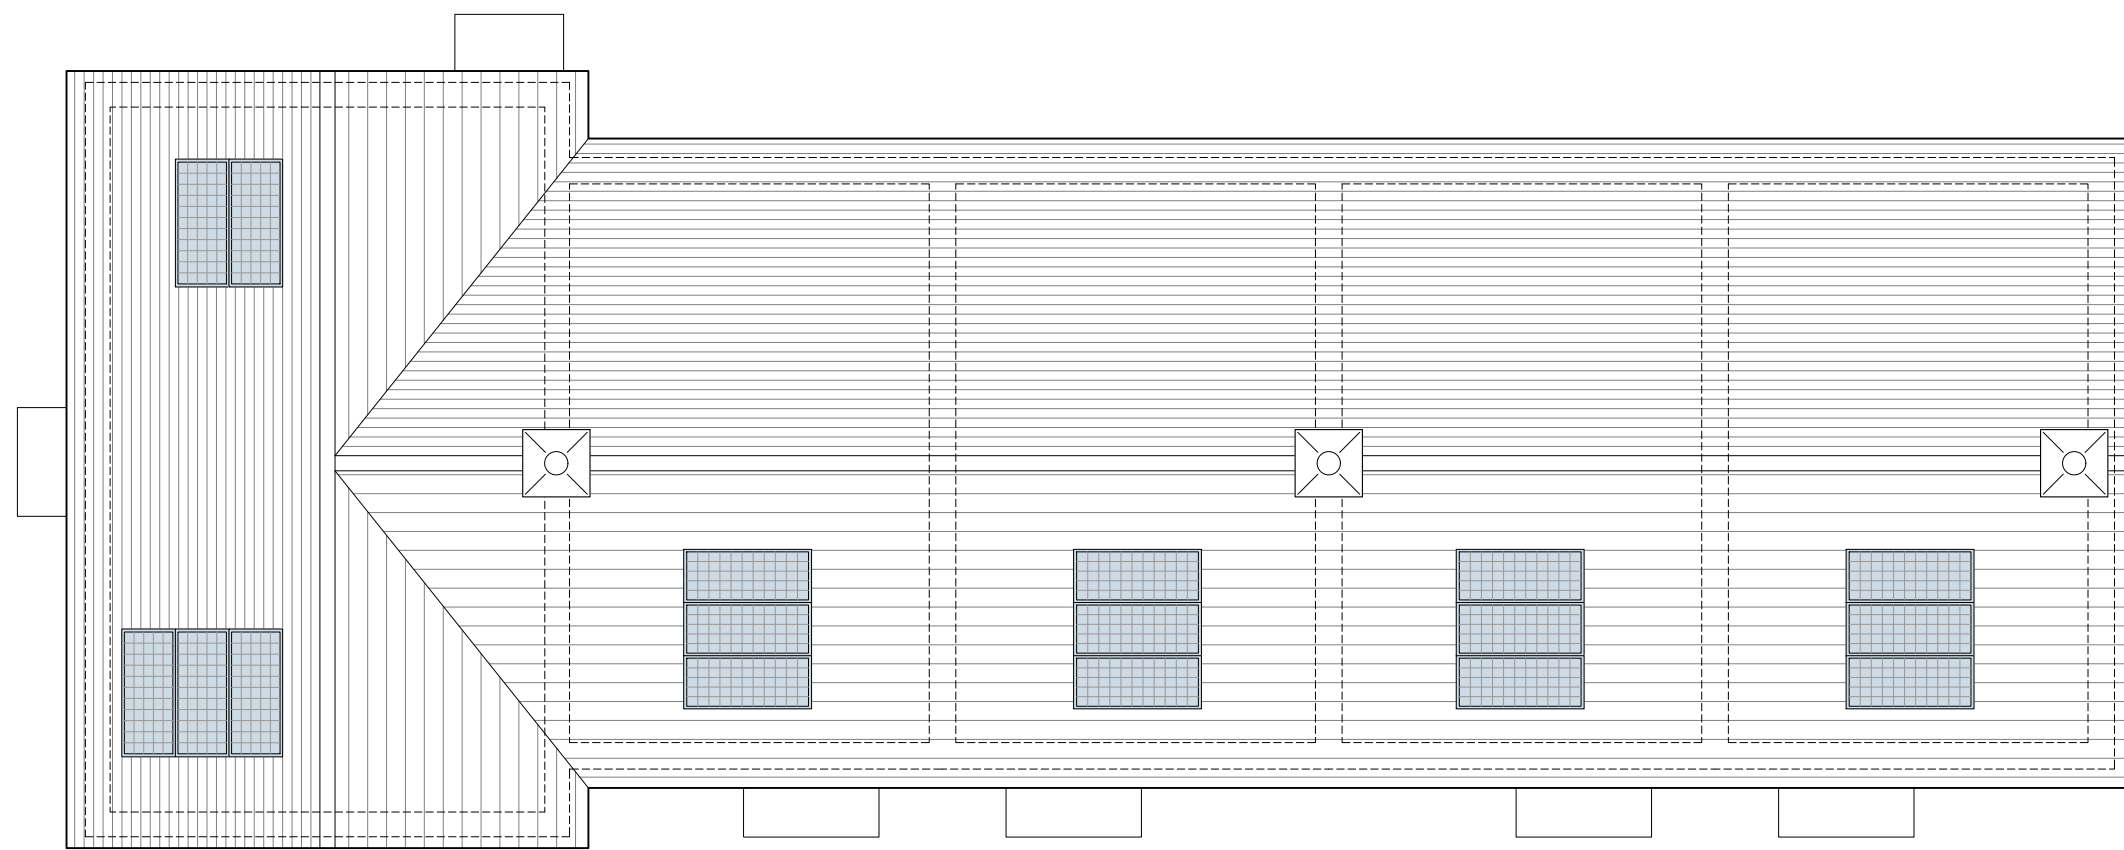

Roof Plan

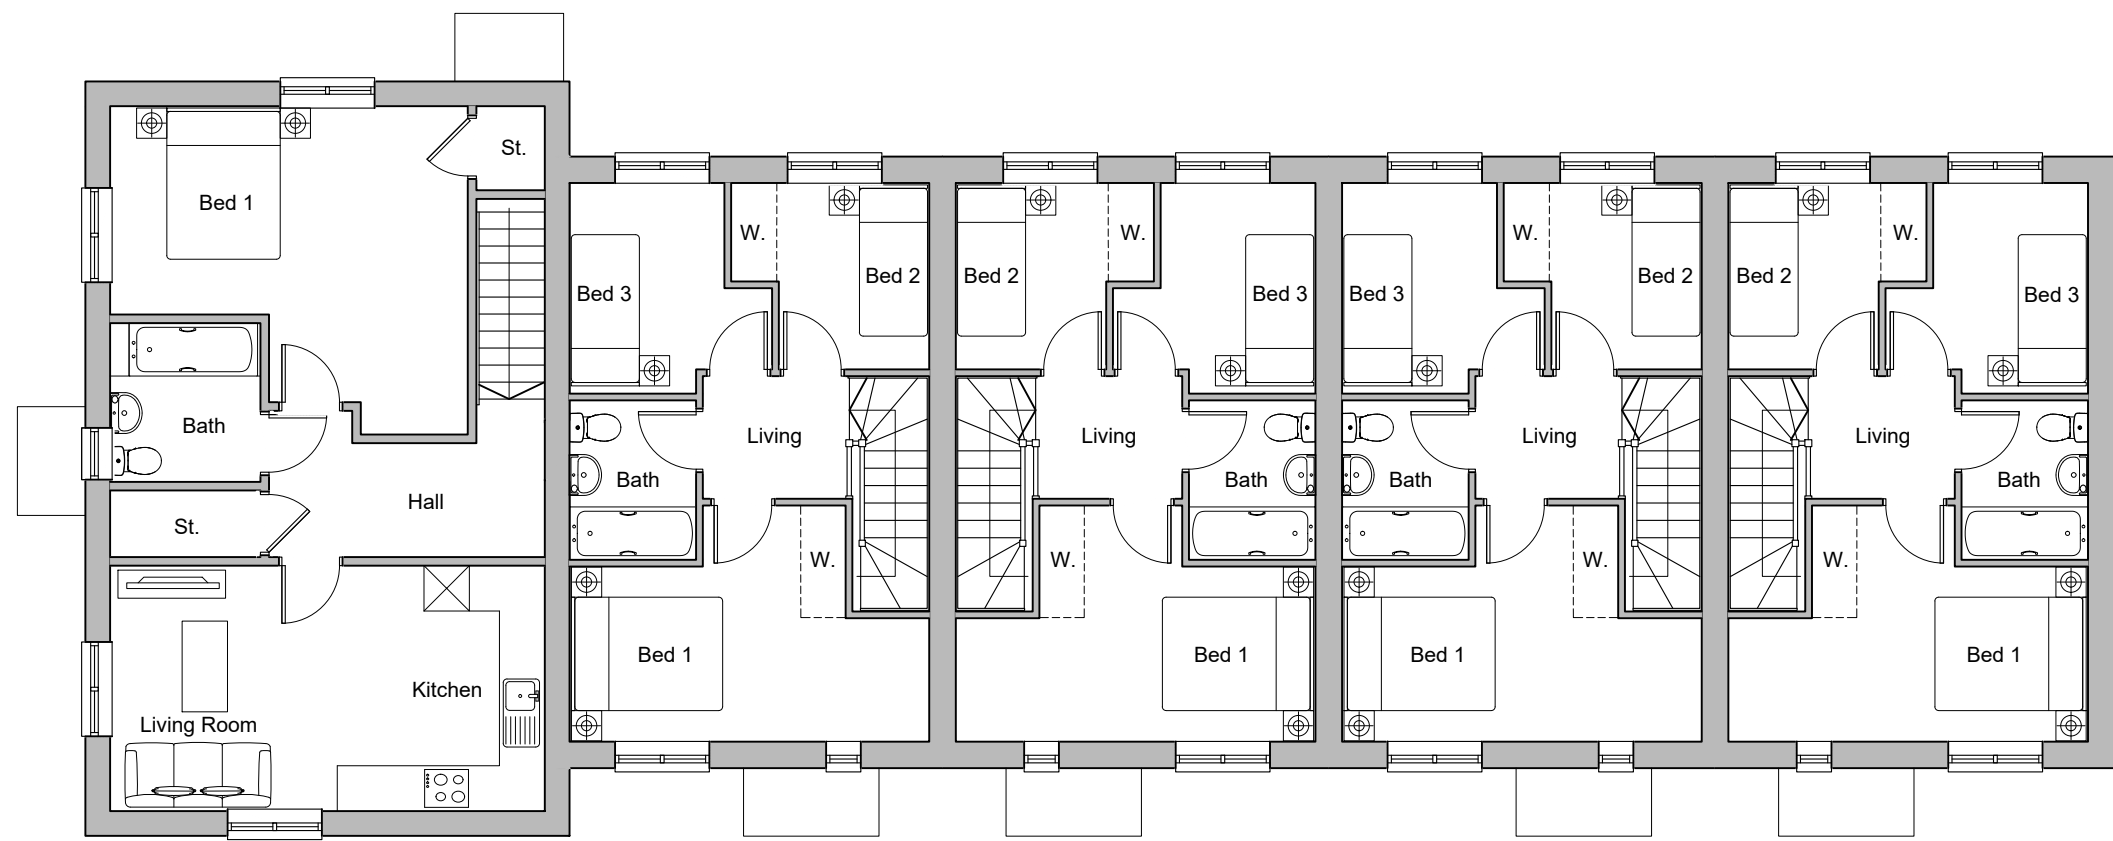

First Floor Plan

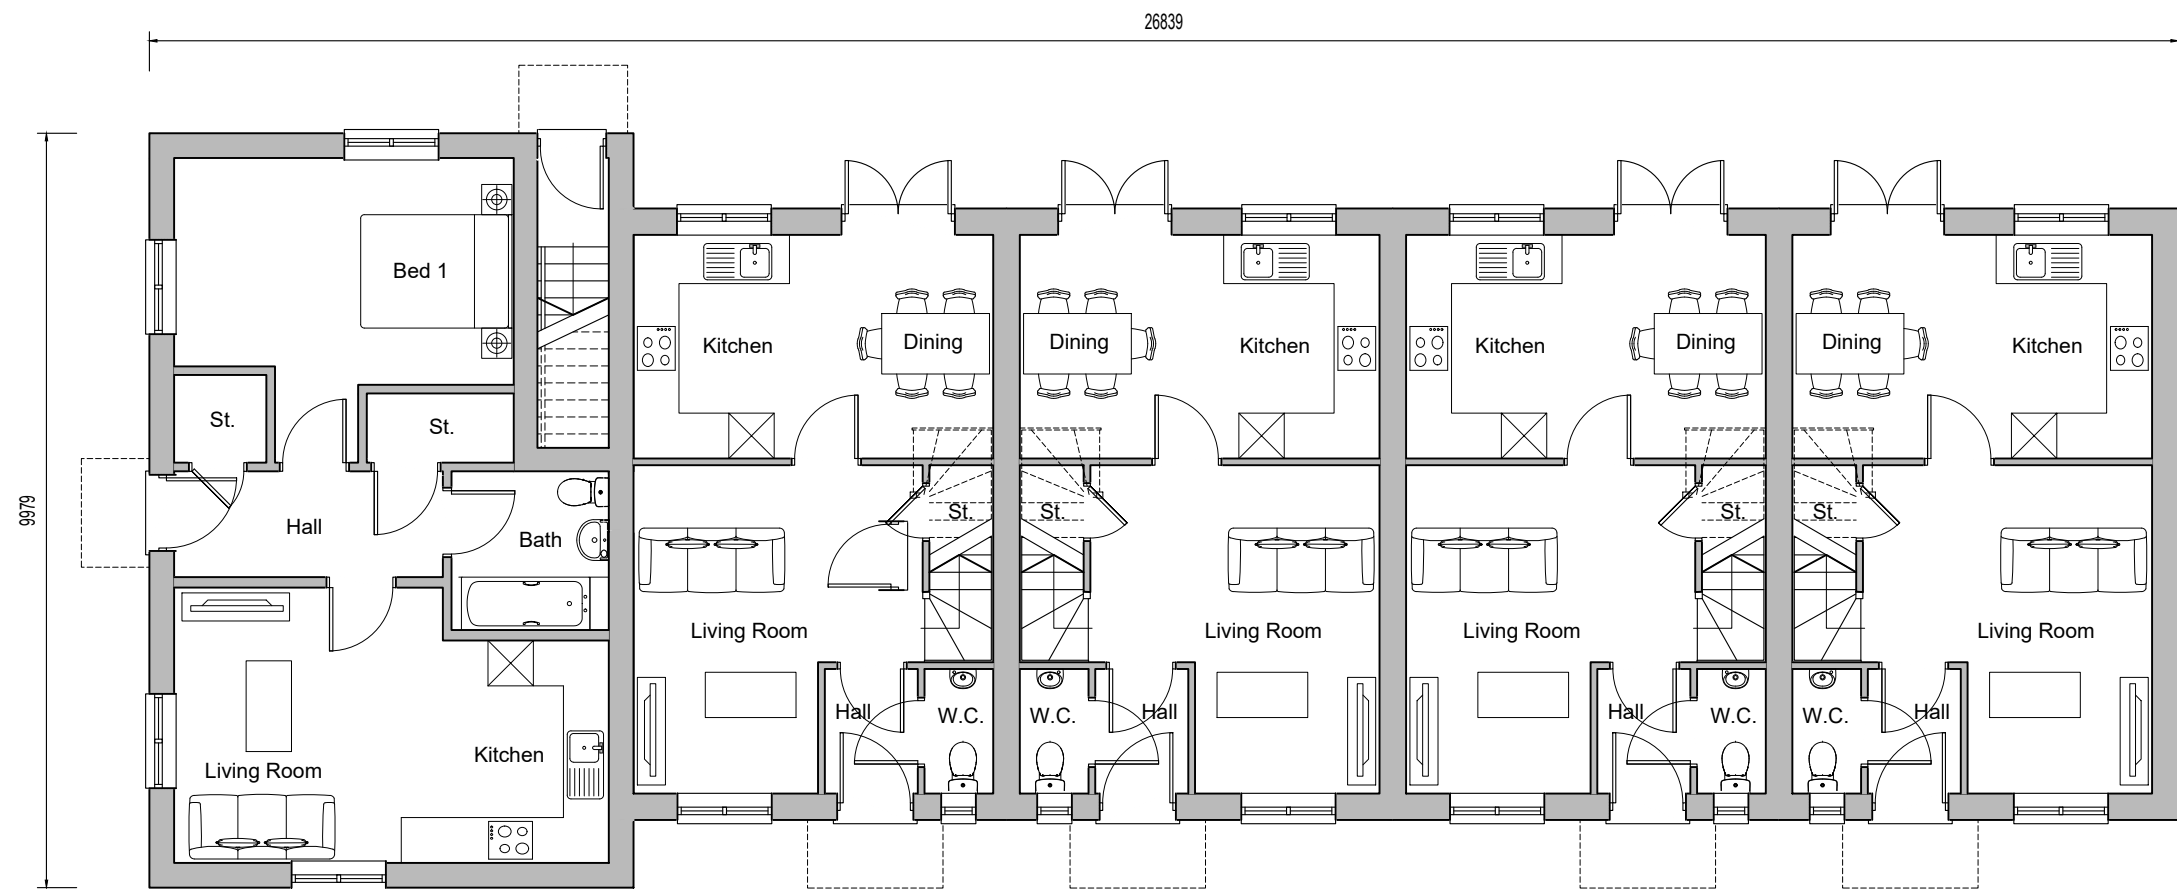

Ground Floor Plan
Plots 275-280

REV.	DATE	REVISIONS:	BY	REV.	DATE	REVISIONS:	BY	REV.	DATE	REVISIONS:	BY	STATUS:	CLIENT:	PROJECT:	DRAWING:	DATE:
A	01/06/23	Revised to latest Client's Housetypes.	alg										Crest Nicholson	Kilnwood Vale	3SO and 1BMSO	jg
B	25/07/23	Chimneys & PV panels added.	BH										1:100	Phases 3D, 3E, 3F and 3G	Plots 275-280	Apr23
C	12/01/24	Ground floor lobby to first floor malisquette (plot 278) amended to comply with Building Regs	BH										(A1 ORIGINAL)	Proposed Plans		
													21173	P165	B	

Planning

OS Licence No. 100007327

OSP
architecture planning masterplanning

Broadmeade House, Farnham Business Park,
Weydon Lane, Farnham, Surrey GU9 8QT.
info@osparchitecture.com www.osparchitecture.com
Tel: 01252 267878